| Activity ID | Activity Name | OD | Start | Finish | TF |
|---|---|---|---|---|---|
| **PLEASANT HILL LIBRARY - BASELINE SCHEDULE REV.2 12/21/20** | | 427 | 08/05/20 | 04/15/22 | 0 |
| **MILESTONES AND PROJECT ADMINISTRATION** | | 427 | 08/05/20 | 04/15/22 | 0 |
| **CONTRACT MILESTONES** | | 427 | 08/05/20 | 04/15/22 | 0 |
| MS_1190 | NOTICE OF AWARD | 0 | 08/05/20 | | 0 |
| MS_1000 | NOTICE TO PROCEED | 0 | 08/25/20 | | 0 |
| MS_1140 | PROJECT DURATION (600 CD'S) | 599 | 08/25/20 | 04/15/22 | 1 |
| MS_1130 | PROJECT COMPLETION | 0 | | 04/15/22* | 1 |
| **PROEJCT MILESTONES & CLOSEOUT** | | 182 | 07/26/21 | 04/15/22 | 0 |
| MS_1150 | BUILDING DRY-IN | 0 | | 07/26/21 | 18 |
| MS_1170 | SITE WORK COMPLETE | 0 | | 10/28/21 | 32 |
| MS_1110 | BUILDING EXTERIOR COMPLETE | 0 | | 10/29/21 | 18 |
| MS_1210 | CONDITIONED AIR | 0 | | 11/22/21 | 24 |
| MS_1115 | TEMPORARY CERTIFICATE OF OCCUPANCY | 0 | | 12/16/21 | 0 |
| MS_1200 | WEATHER DAYS | 27 | 12/17/21 | 01/26/22 | 0 |
| MS_1180 | SUBSTANTIAL COMPLETION | 0 | | 01/26/22* | 0 |
| CLO_1010 | CONTRACTOR GENERATE PUNCHLIST | 15 | 01/27/22 | 02/16/22 | 0 |
| CLO_1000 | OWNER/ARCHITECT GENERATE PUNCHLIST | 15 | 02/17/22 | 03/10/22 | 0 |
| CLO_1020 | PUNCHLIST CORRECTIONS | 15 | 03/11/22 | 03/31/22 | 0 |
| CLO_1030 | FINAL CLEANUP | 11 | 04/01/22 | 04/15/22 | 0 |
| **SUBMITTALS** | | 105 | 08/05/20 | 01/06/21 | 225 |
| **PREPARE & SUBMIT** | | 10 | 08/05/20 | 08/18/20 | 267 |
| P&S_1000 | PREPARE & SUBMIT - 05 12 00 - STRUCTURAL STEEL | 10 | 08/05/20 | 08/18/20 | 53 |
| P&S_1010 | PREPARE & SUBMIT - 05 12 50 - BUCKLING RESTRAINED BRACES PHL IFC SET 2 | 10 | 08/05/20 | 08/18/20 | 21 |
| P&S_1020 | PREPARE & SUBMIT - 07 42 13.23 - METAL COMPOSITE MATERIAL WALL PANELS | 10 | 08/05/20 | 08/18/20 | 236 |
| P&S_1030 | PREPARE & SUBMIT - 07 42 47 - ULTRA-HIGH PERFORMANCE CONCRETE (UHP | 10 | 08/05/20 | 08/18/20 | 213 |
| P&S_1040 | PREPARE & SUBMIT - 08 41 13 - ALUMINUM-FRAMED ENTRANCES | 10 | 08/05/20 | 08/18/20 | 221 |
| P&S_1050 | PREPARE & SUBMIT - 08 44 13 - GLAZED ALUMINUM CURTAIN WALLS | 10 | 08/05/20 | 08/18/20 | 200 |
| P&S_1060 | PREPARE & SUBMIT - 12 24 13 - ROLLER WINDOW SHADES | 10 | 08/05/20 | 08/18/20 | 243 |
| P&S_1070 | PREPARE & SUBMIT - 21 13 00 - FIRE PROTECTION SYSTEM | 10 | 08/05/20 | 08/18/20 | 157 |
| P&S_1080 | PREPARE & SUBMIT - 23 72 33 - ENERGY RECOVERY VENTILATORS | 10 | 08/05/20 | 08/18/20 | 167 |
| P&S_1090 | PREPARE & SUBMIT - 25 30 00 - BUILDING AUTOMATION SENSORS AND CONT | 10 | 08/05/20 | 08/18/20 | 158 |
| P&S_1100 | PREPARE & SUBMIT - 26 24 13 - SWITCHBOARDS | 10 | 08/05/20 | 08/18/20 | 138 |
| P&S_1110 | PREPARE & SUBMIT - 26 51 00 - INTERIOR LUMINAIRES | 10 | 08/05/20 | 08/18/20 | 222 |
| P&S_1120 | PREPARE & SUBMIT - 26 56 00 - EXTERIOR LUMINAIRES | 10 | 08/05/20 | 08/18/20 | 242 |
| P&S_1130 | PREPARE & SUBMIT - 27 41 16 - AUDIO VISUAL & VIDEO CONFERENCING SYST | 10 | 08/05/20 | 08/18/20 | 160 |
| P&S_1140 | PREPARE & SUBMIT - 27 51 23 - INTERCOMMUNICATIONS AND PROGRAM SYST | 10 | 08/05/20 | 08/18/20 | 160 |
| P&S_1150 | PREPARE & SUBMIT - 28 16 00 - INTRUSION DETECTION | 10 | 08/05/20 | 08/18/20 | 160 |
| P&S_1160 | PREPARE & SUBMIT - 28 23 00 - VIDEO SURVEILANCE | 10 | 08/05/20 | 08/18/20 | 160 |
| P&S_1170 | PREPARE & SUBMIT - 28 31 11 - DIGITAL, ADDRESSABLE FIRE-ALARM SYSTEM | 10 | 08/05/20 | 08/18/20 | 139 |
| P&S_1180 | PREPARE & SUBMIT - 32 93 00 - PLANTING MATERIALS | 10 | 08/05/20 | 08/18/20 | 267 |
| P&S_1210 | PREPARE & SUBMIT - 05 40 00 - COLD-FORMED METAL FRAMING | 10 | 08/05/20 | 08/18/20 | 141 |
| P&S_1220 | PREPARE & SUBMIT - CEILING SUSPENSION SYSTEMS | 10 | 08/05/20 | 08/18/20 | 217 |
| P&S_1230 | PREPARE & SUBMIT - MISC METAL SUPPORTS FOR HVAC AND MEP ANCHORA | 10 | 08/05/20 | 08/18/20 | 52 |
| P&S_1260 | PREPARE & SUBMIT - SCULPTURAL LOG OBJECT AND DESIGN AND STRUCTU | 10 | 08/05/20 | 08/18/20 | 224 |
| P&S_1270 | PREPARE & SUBMIT - BOOK SHELVING SEISMIC ANCHORING | 10 | 08/05/20 | 08/18/20 | 239 |

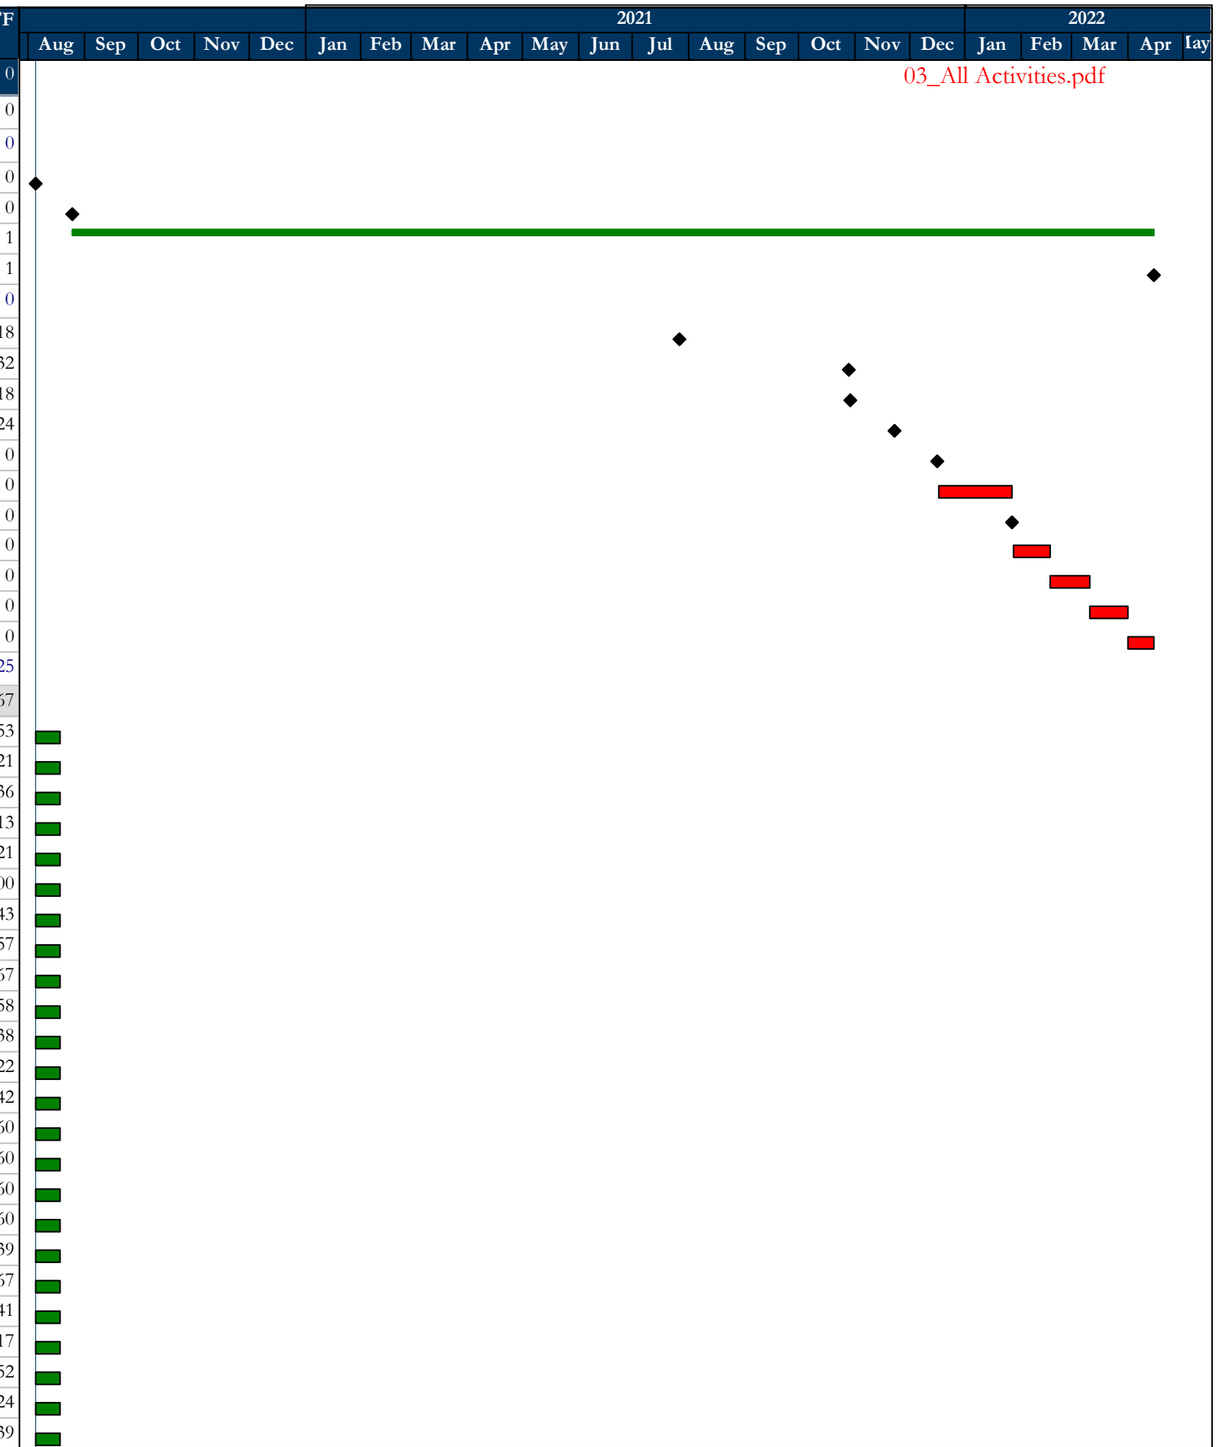


Critical ◆ Milestones
Actual Remaining Level of Effort
Remaining Actual Level of Effort

| Activity ID | Activity Name | OD | Start | Finish | TF |
|---|---|---|---|---|---|
| P&S_1280 | PREPARE & SUBMIT - ROOF/SAFETY TIE-OFF ANCHORS | 10 | 08/05/20 | 08/18/20 | 111 |
| P&S_1290 | PREPARE & SUBMIT - EXTERIOR CLADDING DESIGN AND CALCULATIONS | 10 | 08/05/20 | 08/18/20 | 244 |
| **DEFERRED APPROVAL** | | 21 | 09/09/20 | 10/07/20 | 245 |
| DRA_1000 | DEFERRED APPROVAL - 21 13 00 - FIRE PROTECTION SYSTEM (SPRINKLERS) | 21 | 09/09/20 | 10/07/20 | 158 |
| DRA_1010 | DEFERRED APPROVAL - 28 31 11 - DIGITAL, ADDRESSABLE FIRE-ALARM SYSTI | 21 | 09/09/20 | 10/07/20 | 140 |
| DRA_1020 | DEFERRED APPROVAL - 05 40 00 - COLD-FORMED METAL FRAMING | 21 | 09/09/20 | 10/07/20 | 142 |
| DRA_1030 | DEFERRED APPROVAL - CEILING SUSPENSION SYSTEMS | 21 | 09/09/20 | 10/07/20 | 217 |
| DRA_1040 | DEFERRED APPROVAL - MISC METAL SUPPORTS FOR HVAC AND MEP ANCHC | 21 | 09/09/20 | 10/07/20 | 52 |
| DRA_1050 | DEFERRED APPROVAL - 08 44 13 - GLAZED ALUMINUM CURTAIN WALLS & WI | 21 | 09/09/20 | 10/07/20 | 201 |
| DRA_1060 | DEFERRED APPROVAL - 05 12 50 BUCKLING - RESTRAINED BRACES PHL IFC S | 21 | 09/09/20 | 10/07/20 | 22 |
| DRA_1070 | DEFERRED APPROVAL - SCULPTURAL LOG OBJECT AND DESIGN AND STRUC | 21 | 09/09/20 | 10/07/20 | 225 |
| DRA_1280 | DEFERRED APPROVAL - BOOK SHELVING SEISMIC ANCHORING | 21 | 09/09/20 | 10/07/20 | 240 |
| DRA_1290 | DEFERRED APPROVAL - ROOF/SAFETY TIE-OFF ANCHORS | 21 | 09/09/20 | 10/07/20 | 111 |
| DRA_1300 | DEFERRED APPROVAL - EXTERIOR CLADDING DESIGN AND CALCULATIONS | 21 | 09/09/20 | 10/07/20 | 245 |
| **REVIEW & APPROVE** | | 21 | 08/19/20 | 09/08/20 | 387 |
| R&A_1000 | REVIEW & APPROVE - 05 12 00 - STRUCTURAL STEEL | 21 | 08/19/20 | 09/08/20 | 76 |
| R&A_1010 | REVIEW & APPROVE - 05 12 50 - BUCKLING RESTRAINED BRACES PHL IFC SET | 21 | 08/19/20 | 09/08/20 | 30 |
| R&A_1020 | REVIEW & APPROVE - 07 42 13.23 - METAL COMPOSITE MATERIAL WALL PANE | 21 | 08/19/20 | 09/08/20 | 343 |
| R&A_1030 | REVIEW & APPROVE - 07 42 47 - ULTRA-HIGH PERFORMANCE CONCRETE (UHI | 21 | 08/19/20 | 09/08/20 | 309 |
| R&A_1040 | REVIEW & APPROVE - 08 41 13 - ALUMINUM-FRAMED ENTRANCES | 21 | 08/19/20 | 09/08/20 | 322 |
| R&A_1050 | REVIEW & APPROVE - 08 44 13 - GLAZED ALUMINUM CURTAIN WALLS & WINI | 21 | 08/19/20 | 09/08/20 | 292 |
| R&A_1060 | REVIEW & APPROVE - 12 24 13 - ROLLER WINDOW SHADES | 21 | 08/19/20 | 09/08/20 | 352 |
| R&A_1070 | REVIEW & APPROVE - 21 13 00 - FIRE PROTECTION SYSTEM | 21 | 08/19/20 | 09/08/20 | 230 |
| R&A_1080 | REVIEW & APPROVE - 23 72 33 - ENERGY RECOVERY VENTILATORS | 21 | 08/19/20 | 09/08/20 | 244 |
| R&A_1090 | REVIEW & APPROVE - 25 30 00 - BUILDING AUTOMATION SENSORS AND CON | 21 | 08/19/20 | 09/08/20 | 231 |
| R&A_1100 | REVIEW & APPROVE - 26 24 13 - SWITCHBOARDS | 21 | 08/19/20 | 09/08/20 | 203 |
| R&A_1110 | REVIEW & APPROVE - 26 51 00 - INTERIOR LUMINAIRES | 21 | 08/19/20 | 09/08/20 | 323 |
| R&A_1120 | REVIEW & APPROVE - 26 56 00 - EXTERIOR LUMINAIRES | 21 | 08/19/20 | 09/08/20 | 351 |
| R&A_1130 | REVIEW & APPROVE - 27 41 16 - AUDIO VISUAL & VIDEO CONFERENCING SYS | 21 | 08/19/20 | 09/08/20 | 233 |
| R&A_1140 | REVIEW & APPROVE - 27 51 23 - INTERCOMMUNICATIONS AND PROGRAM SYS | 21 | 08/19/20 | 09/08/20 | 233 |
| R&A_1150 | REVIEW & APPROVE - 28 16 00 - INTRUSION DETECTION | 21 | 08/19/20 | 09/08/20 | 233 |
| R&A_1160 | REVIEW & APPROVE - 28 23 00 - VIDEO SURVEILANCE | 21 | 08/19/20 | 09/08/20 | 233 |
| R&A_1170 | REVIEW & APPROVE - 28 31 11 - DIGITAL, ADDRESSABLE FIRE-ALARM SYSTEM | 21 | 08/19/20 | 09/08/20 | 204 |
| R&A_1180 | REVIEW & APPROVE - 32 93 00 - PLANTING MATERIALS | 21 | 08/19/20 | 09/08/20 | 387 |
| R&A_1210 | REVIEW & APPROVE - 05 40 00 - COLD-FORMED METAL FRAMING | 21 | 08/19/20 | 09/08/20 | 208 |
| R&A_1220 | REVIEW & APPROVE - CEILING SUSPENSION SYSTEMS | 21 | 08/19/20 | 09/08/20 | 315 |
| R&A_1230 | REVIEW & APPROVE - MISC METAL SUPPORTS FOR HVAC AND MEP ANCHOR | 21 | 08/19/20 | 09/08/20 | 75 |
| R&A_1260 | REVIEW & APPROVE - SCULPTURAL LOG OBJECT AND DESIGN AND STRUCTU | 21 | 08/19/20 | 09/08/20 | 327 |
| R&A_1280 | REVIEW & APPROVE - BOOK SHELVING SEISMIC ANCHORING | 21 | 08/19/20 | 09/08/20 | 348 |
| R&A_1290 | REVIEW & APPROVE - ROOF/SAFETY TIE-OFF ANCHORS | 21 | 08/19/20 | 09/08/20 | 163 |
| R&A_1300 | REVIEW & APPROVE - EXTERIOR CLADDING DESIGN AND CALCULATIONS | 21 | 08/19/20 | 09/08/20 | 355 |
| **PROCURE & DELIVER** | | 81 | 09/09/20 | 01/06/21 | 225 |
| P&D_1000 | PROCURE & DELIVER - 05 12 00 - STRUCTURAL STEEL | 30 | 09/09/20 | 10/20/20 | 53 |
| P&D_1020 | PROCURE & DELIVER - 07 42 13.23 - METAL COMPOSITE MATERIAL WALL PANI | 40 | 09/09/20 | 11/03/20 | 237 |
| P&D_1030 | PROCURE & DELIVER - 07 42 47 - ULTRA-HIGH PERFORMANCE CONCRETE (UI | 40 | 09/09/20 | 11/03/20 | 213 |
| P&D_1040 | PROCURE & DELIVER - 08 41 13 - ALUMINUM-FRAMED ENTRANCES | 30 | 09/09/20 | 10/20/20 | 222 |

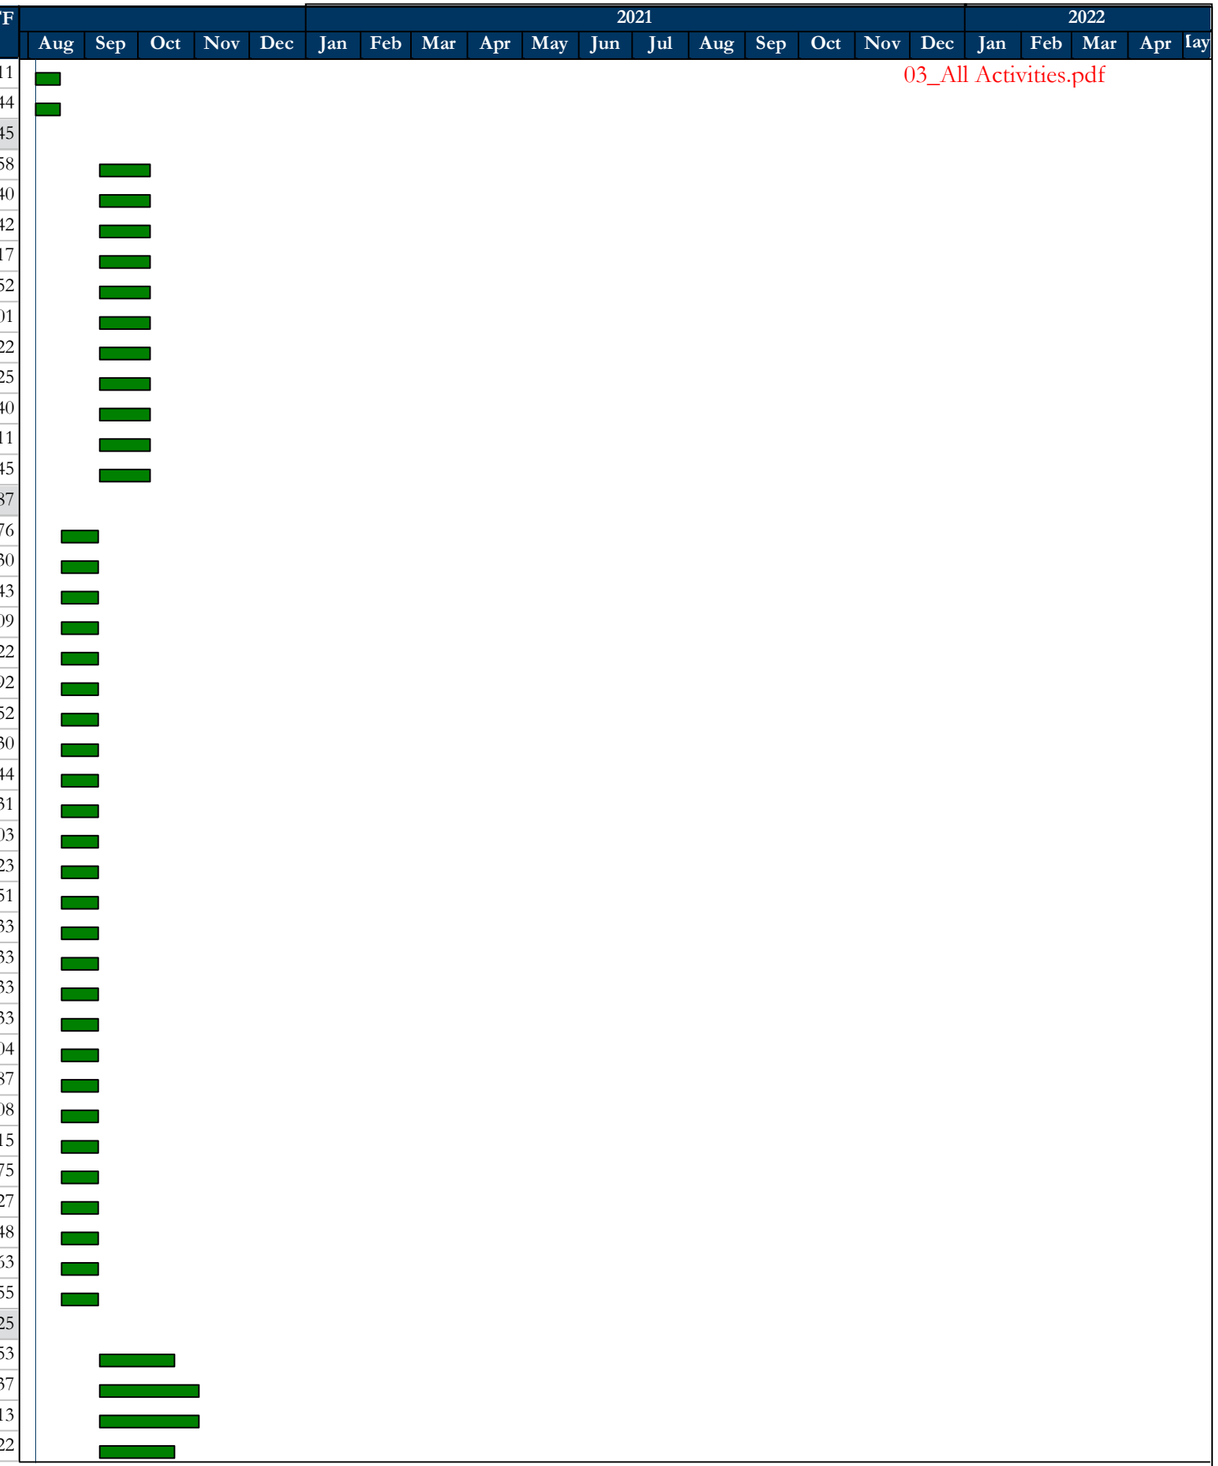


Critical ◆ Milestones
Actual Remaining Level of Effort
Remaining Actual Level of Effort

| Activity ID | Activity Name | OD | Start | Finish | TF |
|---|---|---|---|---|---|
| P&D_1060 | PROCURE & DELIVER - 12 24 13 - ROLLER WINDOW SHADES | 20 | 09/09/20 | 10/06/20 | 244 |
| P&D_1080 | PROCURE & DELIVER - 23 72 33 - ENERGY RECOVERY VENTILATORS | 20 | 09/09/20 | 10/06/20 | 168 |
| P&D_1090 | PROCURE & DELIVER - 25 30 00 - BUILDING AUTOMATION SENSORS AND CON | 20 | 09/09/20 | 10/06/20 | 159 |
| P&D_1100 | PROCURE & DELIVER - 26 24 13 - SWITCHBOARDS | 40 | 09/09/20 | 11/03/20 | 139 |
| P&D_1110 | PROCURE & DELIVER - 26 51 00 - INTERIOR LUMINAIRES | 60 | 09/09/20 | 12/04/20 | 223 |
| P&D_1120 | PROCURE & DELIVER - 26 56 00 - EXTERIOR LUMINAIRES | 40 | 09/09/20 | 11/03/20 | 243 |
| P&D_1130 | PROCURE & DELIVER - 27 41 16 - AUDIO VISUAL & VIDEO CONFERENCING SY | 20 | 09/09/20 | 10/06/20 | 161 |
| P&D_1140 | PROCURE & DELIVER - 27 51 23 - INTERCOMMUNICATIONS AND PROGRAM SY | 20 | 09/09/20 | 10/06/20 | 161 |
| P&D_1150 | PROCURE & DELIVER - 28 16 00 - INTRUSION DETECTION | 20 | 09/09/20 | 10/06/20 | 161 |
| P&D_1160 | PROCURE & DELIVER - 28 23 00 - VIDEO SURVEILANCE | 20 | 09/09/20 | 10/06/20 | 161 |
| P&D_1180 | PROCURE & DELIVER - 32 93 00 - PLANTING MATERIALS | 20 | 09/09/20 | 10/06/20 | 268 |
| P&D_1010 | PROCURE & DELIVER - 05 12 50 - BUCKLING RESTRAINED BRACES PHL IFC SET | 40 | 10/08/20 | 12/07/20 | 22 |
| P&D_1050 | PROCURE & DELIVER - 08 44 13 - GLAZED ALUMINUM CURTAIN WALLS | 30 | 10/08/20 | 11/19/20 | 201 |
| P&D_1070 | PROCURE & DELIVER - 21 13 00 - FIRE PROTECTION SYSTEM | 20 | 10/08/20 | 11/04/20 | 158 |
| P&D_1170 | PROCURE & DELIVER - 28 31 11 - DIGITAL, ADDRESSABLE FIRE-ALARM SYSTEI | 20 | 10/08/20 | 11/04/20 | 140 |
| P&D_1200 | PROCURE & DELIVER - 05 40 00 - COLD-FORMED METAL FRAMING | 10 | 10/08/20 | 10/21/20 | 142 |
| P&D_1210 | PROCURE & DELIVER - CEILING SUSPENSION SYSTEMS | 40 | 10/08/20 | 12/07/20 | 217 |
| P&D_1220 | PROCURE & DELIVER - MISC METAL SUPPORTS FOR HVAC AND MEP ANCHOF | 10 | 10/08/20 | 10/21/20 | 52 |
| P&D_1230 | PROCURE & DELIVER - SCULPTURAL LOG OBJECT AND DESIGN AND STRUCT | 60 | 10/08/20 | 01/06/21 | 225 |
| P&D_1240 | PROCURE & DELIVER - BOOK SHELVING SEISMIC ANCHORING | 30 | 10/08/20 | 11/19/20 | 240 |
| P&D_1250 | PROCURE & DELIVER - ROOF/SAFETY TIE-OFF ANCHORS | 30 | 10/08/20 | 11/19/20 | 111 |
| **BUILDING CONSTRUCTION** | | 330 | 08/25/20 | 12/16/21 | 0 |
| **MOBILIZATION** | | 26 | 08/25/20 | 09/30/20 | 67 |
| SU_1010 | MOBILIZE | 10 | 08/25/20 | 09/08/20 | 0 |
| SWG_1000 | USA SITE | 3 | 08/25/20 | 08/27/20 | 0 |
| SWG_1010 | INSTALL ALL SWPPP | 4 | 08/28/20 | 09/02/20 | 0 |
| SWG_1020 | TREE PROTECTION | 4 | 09/03/20 | 09/09/20 | 0 |
| SWG_1090 | BUILD LAY DOWN AREA | 2 | 09/09/20 | 09/10/20 | 78 |
| SWG_1030 | ALL DEMO | 4 | 09/10/20 | 09/15/20 | 0 |
| SWG_1100 | SET OFFICE TRAILER | 1 | 09/11/20 | 09/11/20 | 78 |
| SWG_1110 | INSTALL TEMP POWER | 2 | 09/14/20 | 09/15/20 | 78 |
| SWG_1040 | CLEAR & GRUB SITE | 10 | 09/16/20 | 09/29/20 | 0 |
| SWG_1045 | SURVEY | 1 | 09/30/20 | 09/30/20 | 2 |
| **SITE GRADING & BUILDING PAD** | | 48 | 09/30/20 | 12/09/20 | 144 |
| SWG_1060 | OVER EXCAVATION & RECOMPACT PARKING LOT | 8 | 09/30/20 | 10/09/20 | 0 |
| SWG_1050 | OVER EXCAVATION & RECOMPACT BUILDING PAD | 10 | 10/01/20 | 10/14/20 | 2 |
| SWG_1070 | SUB GRADE SITE | 8 | 10/12/20 | 10/21/20 | 0 |
| SWG_1130 | FINE GRADE BUILDING PAD | 2 | 10/15/20 | 10/16/20 | 2 |
| SWG_1140 | CERTIFY BUILDING PAD | 1 | 10/19/20 | 10/19/20 | 2 |
| SWG_1080 | FINE GRADE FIELD | 2 | 10/22/20 | 10/23/20 | 144 |
| SWG_1120 | EXCAVATE BIOSWALES | 4 | 10/26/20 | 10/29/20 | 144 |
| SWG_1150 | GRAVE V DITCH | 1 | 10/30/20 | 10/30/20 | 144 |
| SWG_1160 | LANDSCAPING GRADING | 4 | 11/02/20 | 11/05/20 | 144 |
| SWG_1170 | SURVEY WALLS | 1 | 11/06/20 | 11/06/20 | 144 |
| SWG_1180 | EXCAVATE WALL FOOTING | 2 | 11/09/20 | 11/10/20 | 144 |
| SWG_1190 | SUB GRADE PARKING LOT | 1 | 11/12/20 | 11/12/20 | 144 |

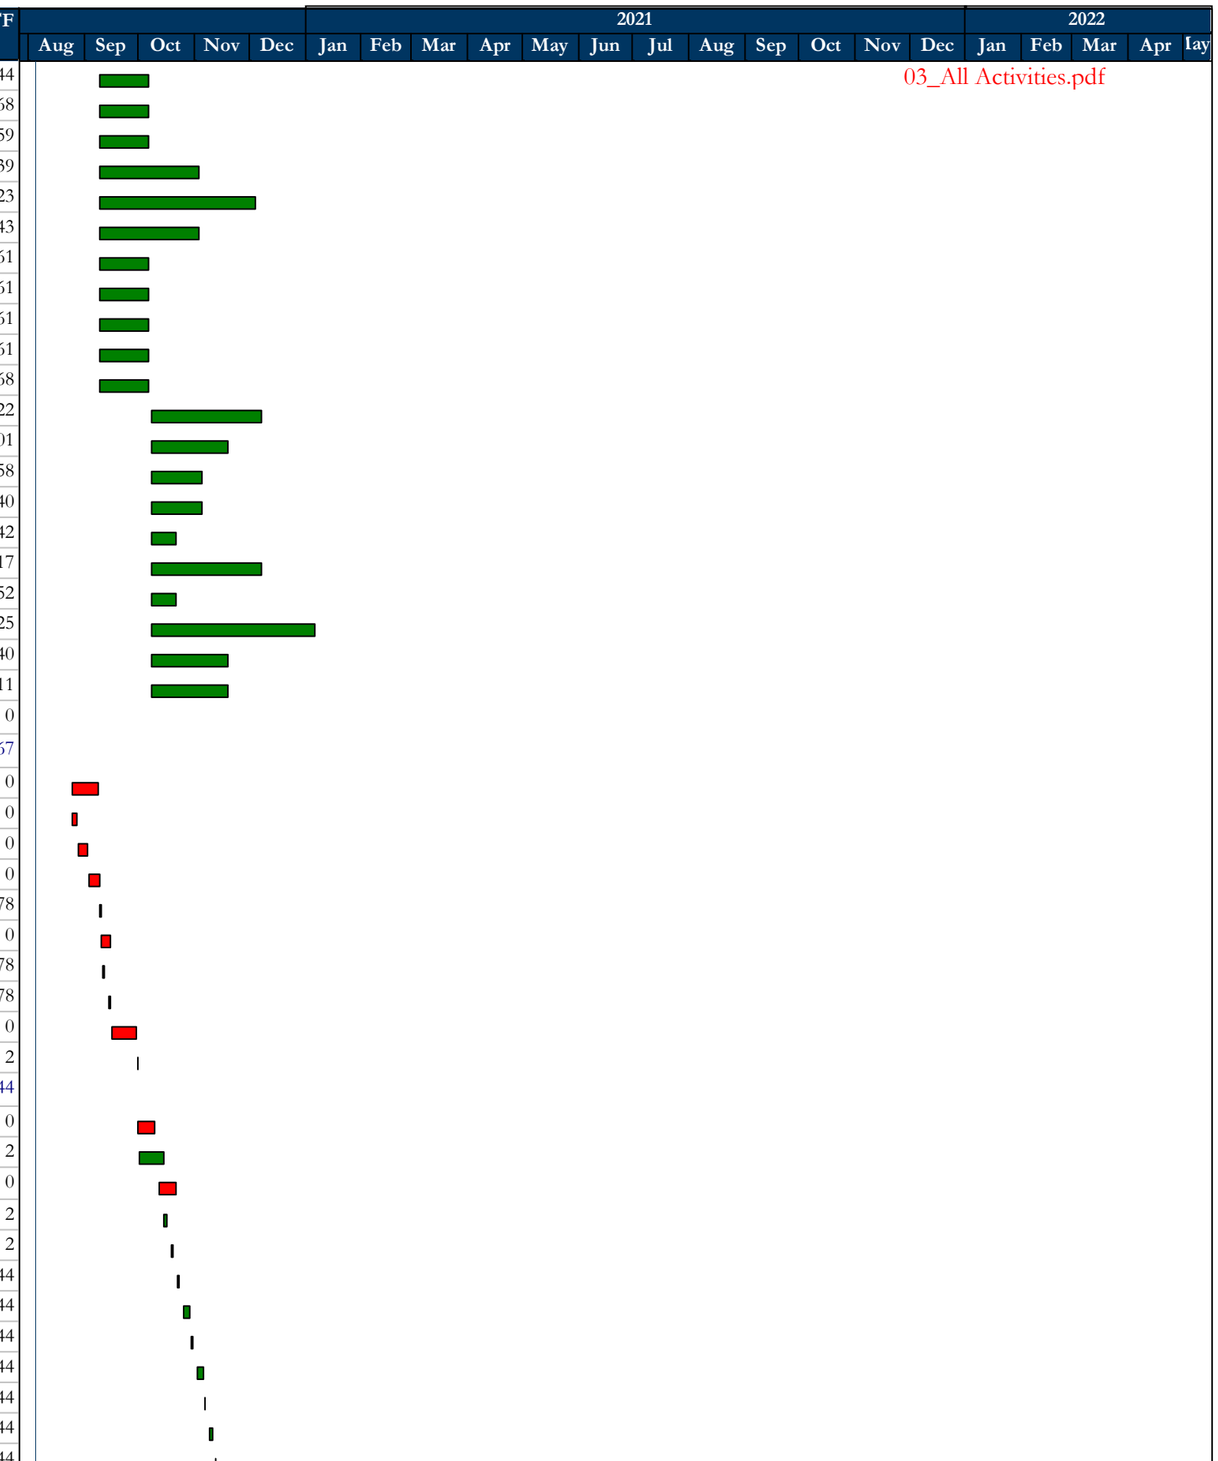


Critical ◆ Milestones
Actual Remaining Level of Effort
Remaining Actual Level of Effort

| Activity ID | Activity Name | OD | Start | Finish | TF |
|---|---|---|---|---|---|
| SWG_1200 | SUB GRADE FLAT WORK | 12 | 11/13/20 | 12/02/20 | 144 |
| SWG_1210 | PLACE AB FOR PARKING LOT | 2 | 12/03/20 | 12/04/20 | 144 |
| SWG_1220 | PLACE AB FOR FLAT WORK | 3 | 12/07/20 | 12/09/20 | 144 |
| **UTILITIES** | | 21 | 10/30/20 | 12/02/20 | 177 |
| SWU_1000 | INSTALL SEWER LINE | 3 | 10/30/20 | 11/03/20 | 178 |
| SWU_1010 | INSTALL STORM DRAIN AROUND BUILDING | 17 | 11/04/20 | 12/01/20 | 178 |
| SWU_1020 | SURVEY WATER LINES | 1 | 11/16/20 | 11/16/20 | 141 |
| SWU_1030 | FIRE WATER | 10 | 11/17/20 | 12/02/20 | 141 |
| SWU_1040 | DOMESTIC WATER | 1 | 12/02/20 | 12/02/20 | 146 |
| **FOUNDATION** | | 134 | 10/22/20 | 05/05/21 | 45 |
| **FOOTINGS** | | 52 | 10/22/20 | 01/08/21 | 0 |
| FND_1010 | SURVEY BUILDING GRIDLINES | 2 | 10/22/20 | 10/23/20 | 0 |
| FND_1020 | SET BATTER BOARDS | 5 | 10/26/20 | 10/30/20 | 0 |
| FND_1030 | LAYOUT FOOTINGS GRADE BEAMS | 3 | 11/02/20 | 11/04/20 | 0 |
| FND_1040 | EXCAVATE FOOTINGS GRADE BEAMS | 6 | 11/05/20 | 11/13/20 | 0 |
| FND_1050 | UG ELECTRIC INTO BUILDING | 5 | 11/16/20 | 11/20/20 | 0 |
| FND_1060 | FIRE RISER | 3 | 11/16/20 | 11/18/20 | 0 |
| FND_1070 | UG HYDRONIC PIPING | 8 | 11/16/20 | 11/25/20 | 0 |
| FND_1080 | UG PLUMBING/SLEEVES | 5 | 11/16/20 | 11/20/20 | 3 |
| FND_1090 | INSTALL FOOTING REBAR | 8 | 11/30/20 | 12/09/20 | 0 |
| FND_1100 | INSTALL ANCHOR BOLT TEMPLATES | 6 | 12/10/20 | 12/17/20 | 0 |
| FND_1110 | SLAB DOWEL TEMPLATES | 4 | 12/18/20 | 12/23/20 | 0 |
| FND_1120 | SURVEY ANCHOR BOLTS | 2 | 12/24/20 | 12/28/20 | 0 |
| FND_1130 | POUR CONCRETE FOOTINGS | 2 | 12/29/20 | 12/30/20 | 0 |
| FND_1140 | FOOTING CURE | 7 | 12/31/20 | 01/06/21 | 0 |
| FND_1150 | STRIP/CLEAN/POWERWASH | 2 | 01/07/21 | 01/08/21 | 0 |
| **SLAB ON GRADE** | | 29 | 03/03/21 | 04/12/21 | 62 |
| SOG_1000 | EDGE FORM SLAB, EXT CURB | 4 | 03/03/21 | 03/08/21 | 0 |
| SOG_1010 | UNDERSLAB MEP ROUGH IN STUB UP | 5 | 03/09/21 | 03/15/21 | 0 |
| SOG_1020 | UNDERSLAB ROCK | 2 | 03/16/21 | 03/17/21 | 0 |
| SOG_1030 | WATERSTOP, VAPOR BARRIER | 2 | 03/18/21 | 03/19/21 | 0 |
| SOG_1040 | SLAB ON GRADE, CURB REBAR, DRAG BARS TO COLUMN BASE | 6 | 03/22/21 | 03/29/21 | 0 |
| SOG_1050 | SLAB/FLATWORK DOWEL SLEEVES | 2 | 03/30/21 | 03/31/21 | 0 |
| SOG_1060 | SET EMBEDS, TRENCH CONVECTORS | 2 | 04/01/21 | 04/02/21 | 0 |
| SOG_1070 | PLACE/CURE SLAB ON GRADE CONCRETE | 2 | 04/03/21 | 04/04/21 | 0 |
| SOG_1080 | STRIP FORMWORK, CLEAN UP | 2 | 04/05/21 | 04/06/21 | 0 |
| SOG_1090 | BELOW GRADE WATERPROOFING | 4 | 04/07/21 | 04/12/21 | 62 |
| **TOPPING SLAB** | | 21 | 04/07/21 | 05/05/21 | 0 |
| TS_1000 | LAYOUT STACKS AND ANCHOR POINTS | 2 | 04/07/21 | 04/08/21 | 0 |
| TS_1010 | INSTALL 1" EPS FOAM | 3 | 04/09/21 | 04/13/21 | 0 |
| TS_1020 | INSTALL RADIANT FLOOR PIPING | 4 | 04/14/21 | 04/19/21 | 0 |
| TS_1030 | FORM DEPRESSED SLABS | 1 | 04/20/21 | 04/20/21 | 0 |
| TS_1040 | EXPANSION MATERIAL AT COLUMNS | 2 | 04/21/21 | 04/22/21 | 0 |
| TS_1050 | INSTALL REBAR | 4 | 04/23/21 | 04/28/21 | 0 |
| TS_1060 | SET CANE DETECTOR EMBEDS | 1 | 04/29/21 | 04/29/21 | 0 |
| TS_1070 | SET FLOOR MOUNTED ELECTRICAL BOXES | 1 | 04/30/21 | 04/30/21 | 0 |

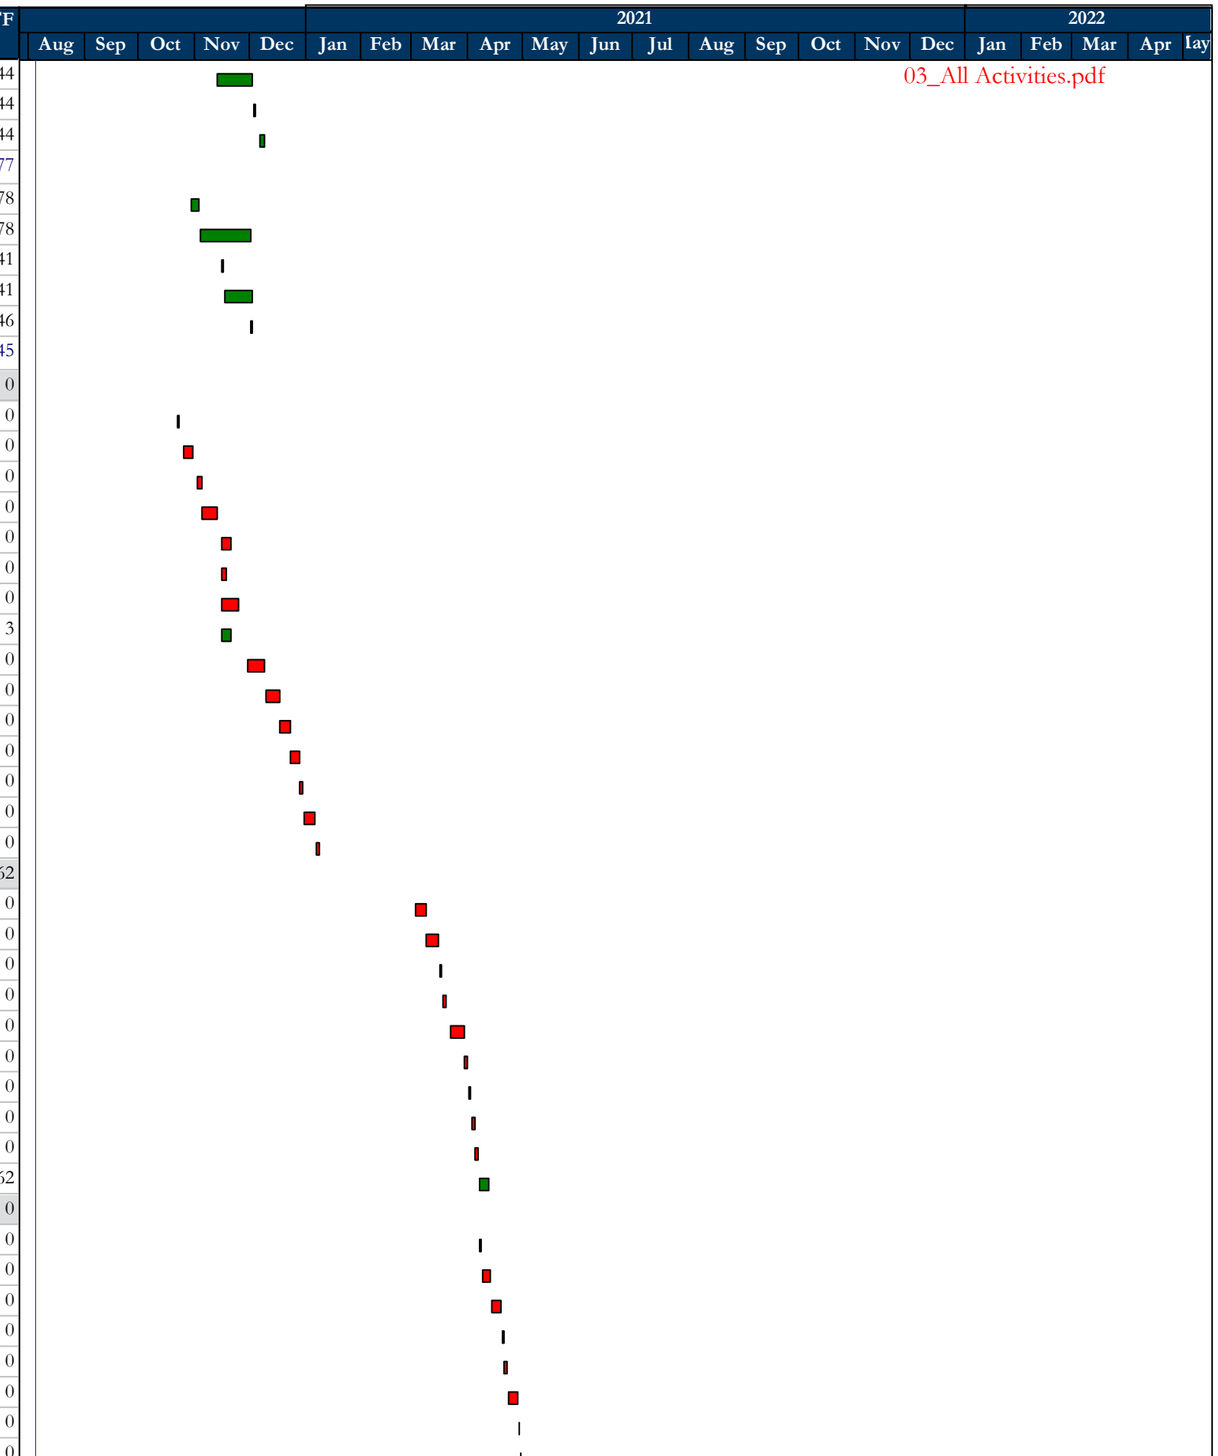


Critical ◆ Milestones
Actual Remaining Level of Effort
Remaining Actual Level of Effort

| Activity ID | Activity Name | OD | Start | Finish | TF |
|---|---|---|---|---|---|
| TS_1080 | PLACE/CURE/CUT/TOPPING SLAB | 2 | 05/01/21 | 05/02/21 | 0 |
| TS_1090 | STRIP FORMWORK, CLEAN UP | 2 | 05/03/21 | 05/04/21 | 0 |
| TS_1100 | TOPPING SLAB SEALANT | 1 | 05/05/21 | 05/05/21 | 0 |
| **STRUCTURAL** | | 38 | 01/11/21 | 03/04/21 | 21 |
| **STRUCTURAL FRAMING** | | 38 | 01/11/21 | 03/04/21 | 21 |
| STR_1000 | ERECT STRUCTURAL STEEL COLUMNS | 10 | 01/11/21 | 01/22/21 | 0 |
| STR_1010 | ERECT SS ROOF STRUCTURE | 9 | 01/25/21 | 02/04/21 | 0 |
| STR_1020 | PLUMB, LINE, WELD, BOLT STRUCTURAL STEEL | 10 | 02/05/21 | 02/19/21 | 0 |
| STR_1030 | INSTALL METAL DECK | 7 | 02/22/21 | 03/02/21 | 0 |
| STR_1040 | GROUT COLUMN BASES | 2 | 03/03/21 | 03/04/21 | 21 |
| **ROOF** | | 58 | 03/03/21 | 05/21/21 | 143 |
| **RA-1/RA-2** | | 58 | 03/03/21 | 05/21/21 | 143 |
| RF_1000 | COORDINATE PENETRATIONS/ROOF ANCHORS | 1 | 03/03/21 | 03/03/21 | 43 |
| RF_1010 | INSTALL GLASS MAT DECK | 10 | 03/04/21 | 03/17/21 | 43 |
| RF_1020 | VAPOR BARRIER | 5 | 03/18/21 | 03/24/21 | 43 |
| RF_1030 | INSTALL BLOCKING, NAILERS | 4 | 03/25/21 | 03/30/21 | 43 |
| RF_1040 | INSTALL ROOF ANCHORS | 2 | 03/31/21 | 04/01/21 | 43 |
| RF_1050 | INSTALL EPS WITH PLYWOOD BACKER, FURRING | 10 | 04/02/21 | 04/15/21 | 43 |
| RF_1060 | INSTALL UNDERLAYMENT | 5 | 04/16/21 | 04/22/21 | 43 |
| RF_1070 | INSTALL FLASHING'S, GUTTERS | 7 | 04/23/21 | 05/03/21 | 43 |
| RF_1080 | INSTALL ROOF DRAINS | 2 | 05/04/21 | 05/05/21 | 43 |
| RF_1090 | INSTALL PVC ROOF | 2 | 05/06/21 | 05/07/21 | 43 |
| RF_1100 | INSTALL STANDING SEAM METAL ROOF | 10 | 05/10/21 | 05/21/21 | 143 |
| **BUILDING EXTERIOR** | | 132 | 05/06/21 | 11/10/21 | 18 |
| **EXTERIOR ENVELOPE** | | 132 | 05/06/21 | 11/10/21 | 18 |
| EE_1000 | LAYOUT FRAMING | 2 | 05/06/21 | 05/07/21 | 0 |
| EE_1010 | FRAME EXTERIOR WALLS | 12 | 05/10/21 | 05/25/21 | 0 |
| EE_1020 | BLOCKING/BACKING | 10 | 05/26/21 | 06/09/21 | 0 |
| EE_1030 | ELECTRICAL ROUGH | 6 | 06/10/21 | 06/17/21 | 0 |
| EE_1040 | LV/DATA/TECH ROUGH | 3 | 06/18/21 | 06/22/21 | 0 |
| EE_1050 | FIRE ALARM ROUGH | 4 | 06/23/21 | 06/28/21 | 0 |
| EE_1060 | MECHANICAL CONTROLS ROUGH IN | 3 | 06/29/21 | 07/01/21 | 0 |
| EE_1070 | EXTERIOR GYP SHEATHING | 11 | 07/02/21 | 07/19/21 | 0 |
| EE_1080 | EXTERIOR FT PLYWOOD SHEATHING | 11 | 07/07/21 | 07/21/21 | 0 |
| EE_1090 | SELF ADHERED WATERPROOFING MEMBRANE | 11 | 07/12/21 | 07/26/21 | 0 |
| EE_1100 | INSTALL FLEXIBLE FLASHING'S | 8 | 07/27/21 | 08/05/21 | 18 |
| EE_1110 | INSTALL HEAD AND SILL FLASHING'S | 5 | 08/06/21 | 08/12/21 | 18 |
| EE_1120 | INSTALL ALUMINUM WINDOW SYSTEMS | 10 | 08/13/21 | 08/26/21 | 18 |
| EE_1230 | INSTALL CURTAIN WALL MOCK UP | 2 | 08/13/21 | 08/16/21 | 18 |
| EE_1240 | CURTAIN WALL MOCK UP REVIEW | 5 | 08/17/21 | 08/23/21 | 18 |
| EE_1130 | INSTALL CURTAIN WALL FRAMING SYSTEMS | 12 | 08/24/21 | 09/09/21 | 18 |
| EE_1140 | INSTALL CLIPS FOR SUN SHADES | 5 | 08/24/21 | 08/30/21 | 18 |
| EE_1150 | ELECTRICAL ROUGH FOR MOTORIZED WINDOWS | 2 | 08/31/21 | 09/01/21 | 18 |
| EE_1160 | INSTALL MOTORIZED WINDOWS | 8 | 09/02/21 | 09/14/21 | 18 |
| EE_1170 | EXTERIOR GLAZING CW-1 | 8 | 09/15/21 | 09/24/21 | 18 |
| EE_1180 | EXTERIOR GLAZING CW-2 | 8 | 09/17/21 | 09/28/21 | 18 |

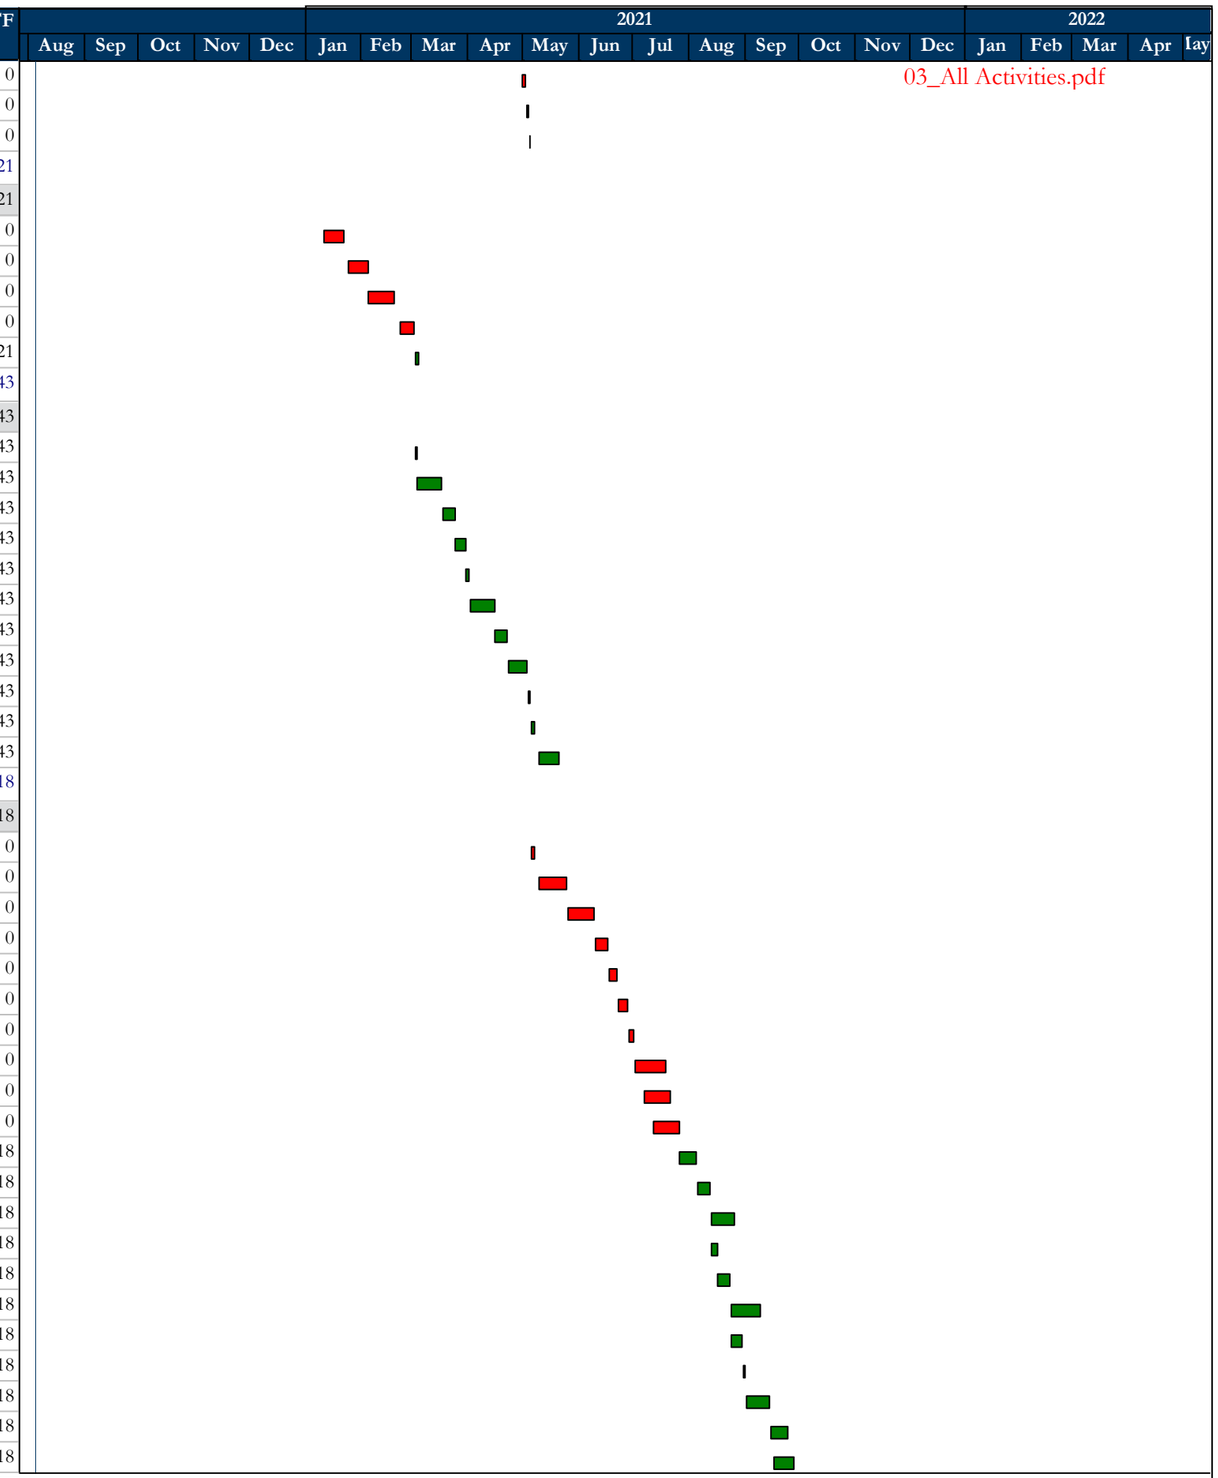


Critical ◆ Milestones
Actual Remaining Level of Effort
Remaining Actual Level of Effort

| Activity ID | Activity Name | OD | Start | Finish | TF |
|---|---|---|---|---|---|
| EE_1190 | EXTERIOR GLAZING CW-3 | 8 | 09/29/21 | 10/08/21 | 18 |
| EE_1200 | INSTALL SLIDING ENTRY DOORS/HARDWARE | 5 | 10/11/21 | 10/15/21 | 18 |
| EE_1210 | INSTALL EXTERIOR ALUMINUM DOORS/HARDWARE | 10 | 10/18/21 | 10/29/21 | 18 |
| EE_1220 | INSTALL SUN SHADES | 8 | 11/01/21 | 11/10/21 | 18 |
| **EXTERIOR FINISHES A1 WALL TYPES (UHPC)** | | 40 | 07/27/21 | 09/21/21 | 32 |
| EFA1_1000 | INSTALL 7/8 VERTICAL ZEE GIRT | 8 | 07/27/21 | 08/05/21 | 32 |
| EFA1_1010 | INSTALL 2" MW INSULATION | 5 | 08/06/21 | 08/12/21 | 32 |
| EFA1_1020 | UHPC PANEL MOCK UP | 2 | 08/13/21 | 08/16/21 | 32 |
| EFA1_1030 | MOCK UP REVIEW | 5 | 08/17/21 | 08/23/21 | 32 |
| EFA1_1040 | INSTALL UHPC PANELS | 20 | 08/24/21 | 09/21/21 | 32 |
| **EXTERIOR FINISHES A2 WALL TYPES (T&G CEDAR)** | | 41 | 07/27/21 | 09/22/21 | 45 |
| EFA2_1000 | INSTALL 2" VERTICAL WOOD STUDS | 4 | 07/27/21 | 07/30/21 | 54 |
| EFA2_1010 | INSTALL 2" MW INSULATION | 2 | 08/13/21 | 08/16/21 | 45 |
| EFA2_1020 | INSTALL 1 1/4" HORIZONTAL WOOD FURRING | 4 | 08/17/21 | 08/20/21 | 45 |
| EFA2_1030 | INSTALL VERTICAL T&G CEDAR SIDING MOCK UP | 2 | 08/23/21 | 08/24/21 | 45 |
| EFA2_1040 | MOCK UP REVIEW | 5 | 08/25/21 | 08/31/21 | 45 |
| EFA2_1050 | INSTALL VERTICAL T&G CEDAR SIDING | 15 | 09/01/21 | 09/22/21 | 45 |
| **EXTERIOR FINISHES A3 WALL TYPES (ACM)** | | 30 | 08/06/21 | 09/17/21 | 48 |
| EFA3_1000 | INSTALL 7/8 HORIZONTAL ZEE GIRT | 4 | 08/06/21 | 08/11/21 | 48 |
| EFA3_1010 | INSTALL 2" MW INSULATION | 3 | 08/12/21 | 08/16/21 | 48 |
| EFA3_1020 | INSTALL ACM PANEL MOCK UP | 3 | 08/17/21 | 08/19/21 | 48 |
| EFA3_1030 | MOCK UP REVIEW | 5 | 08/20/21 | 08/26/21 | 48 |
| EFA3_1040 | INSTALL ACM PANELS | 15 | 08/27/21 | 09/17/21 | 48 |
| **BUILDING FRAMING, ROUGH-IN, & INTERIOR FINISHES** | | 152 | 05/11/21 | 12/16/21 | 0 |
| **BUILDING NORTHEAST** | | 152 | 05/11/21 | 12/16/21 | 0 |
| **BUILDING NORTHEAST- FRAMING, ROUGH-IN, & DRYWALL** | | 66 | 05/11/21 | 08/12/21 | 67 |
| BINE_FR_1000 | LAYOUT FRAMING | 4 | 05/11/21 | 05/14/21 | 1 |
| BINE_FR_1010 | FRAME WALLS/BLOCKING/BACKING | 6 | 05/17/21 | 05/24/21 | 1 |
| BINE_FR_1020 | ELECTRICAL ROUGH | 6 | 05/25/21 | 06/02/21 | 1 |
| BINE_FR_1030 | LV/DATA/TECH ROUGH | 4 | 05/25/21 | 05/28/21 | 3 |
| BINE_FR_1040 | FIRE ALARM ROUGH | 4 | 05/25/21 | 05/28/21 | 3 |
| BINE_FR_1050 | MECHANICAL CONTROLS ROUGH IN | 3 | 06/03/21 | 06/07/21 | 1 |
| BINE_FR_1060 | ABOVE CEILING HVAC ROUGH IN | 5 | 06/08/21 | 06/14/21 | 1 |
| BINE_FR_1070 | ABOVE CEILING POWER ROUGH | 1 | 06/15/21 | 06/15/21 | 1 |
| BINE_FR_1080 | ABOVE CEILING LV/DATA/TECH ROUGH | 5 | 06/16/21 | 06/22/21 | 1 |
| BINE_FR_1090 | FIRE SPRINKLER ROUGH | 6 | 06/23/21 | 06/30/21 | 1 |
| BINE_FR_1100 | STRUCTURAL COILING DOOR FRAMING | 3 | 07/01/21 | 07/06/21 | 1 |
| BINE_FR_1110 | INSTALL HOLLOW METAL FRAMES | 2 | 07/07/21 | 07/08/21 | 1 |
| BINE_FR_1120 | DRYWALL ONESIDE | 3 | 07/12/21 | 07/14/21 | 0 |
| BINE_FR_1130 | INSULATION | 1 | 07/15/21 | 07/15/21 | 0 |
| BINE_FR_1140 | SECOND SIDE DRYWALL/SHEATHING | 3 | 07/16/21 | 07/20/21 | 0 |
| BINE_FR_1150 | BUILD OUT IDF ROOM 109 | 1 | 07/21/21 | 07/21/21 | 11 |
| BINE_FR_1160 | FRAMED OR SUSPENDED GYP CEILINGS | 6 | 07/22/21 | 07/29/21 | 11 |
| BINE_FR_1170 | DRYWALL FINISHES | 5 | 07/30/21 | 08/05/21 | 11 |
| BINE_FR_1180 | 78 | 3 | 08/06/21 | 08/10/21 | 67 |
| BINE_FR_1190 | INSTALL COILING DOOR | 2 | 08/11/21 | 08/12/21 | 67 |

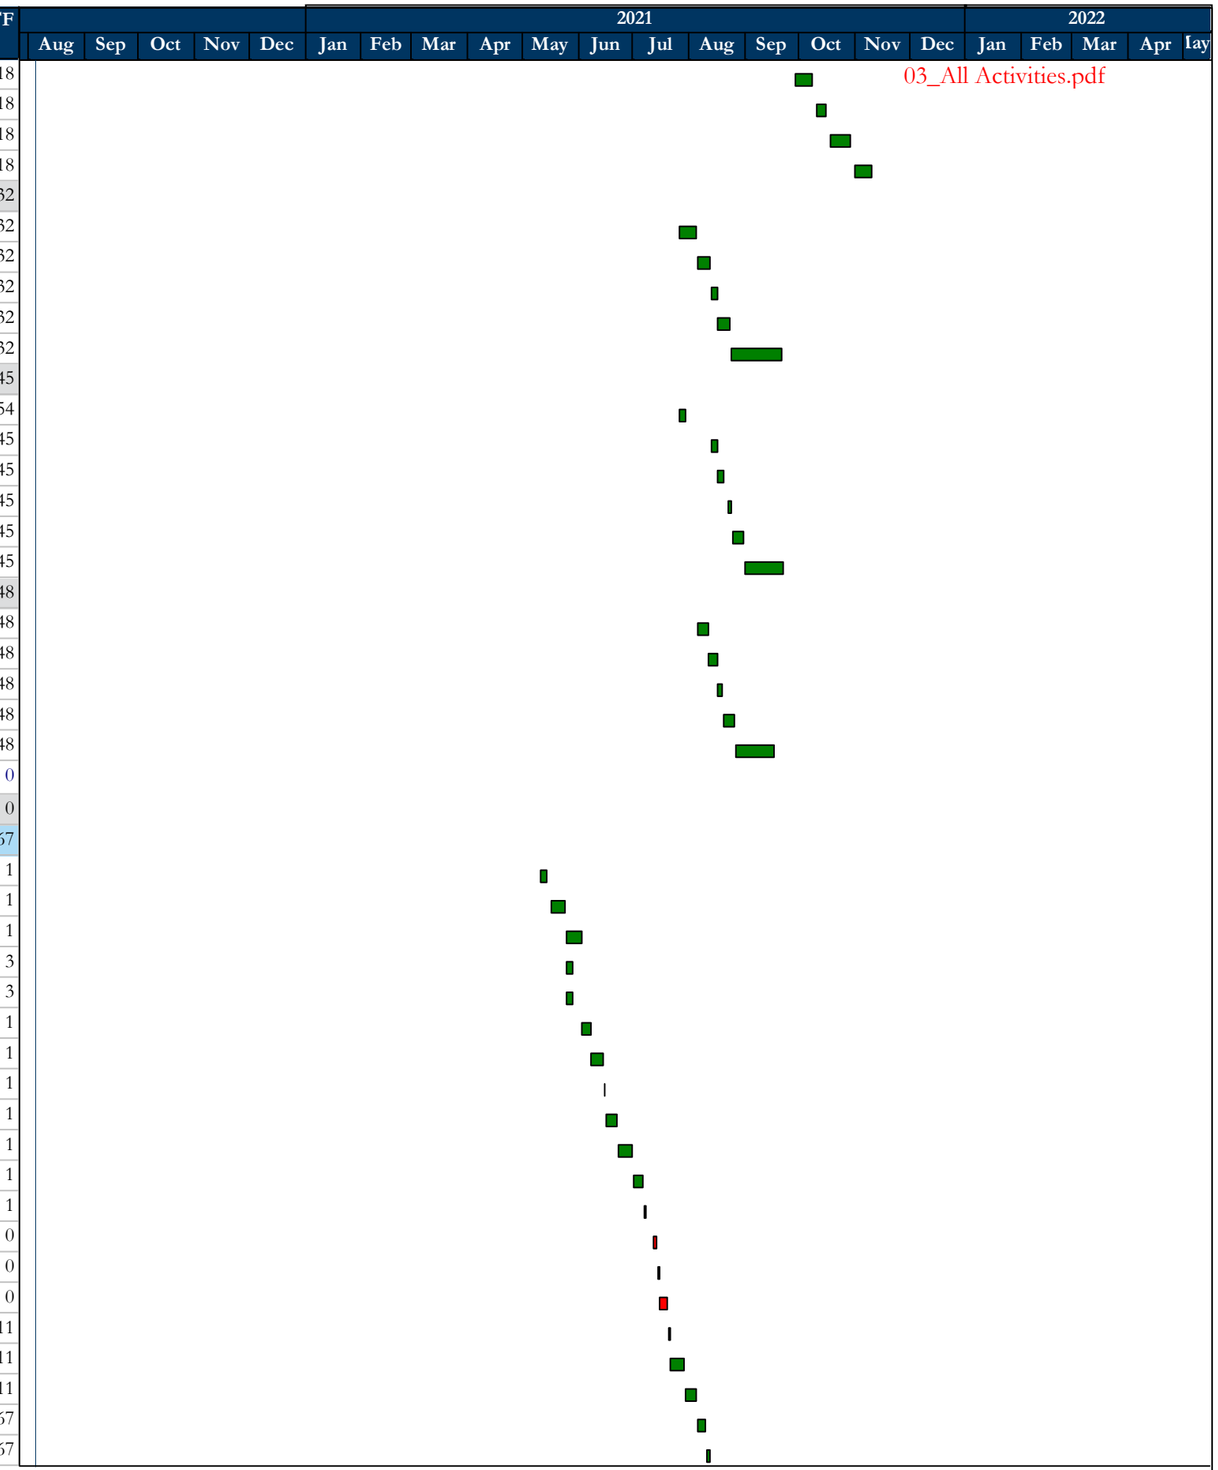


Critical ◆ Milestones
Actual Remaining Level of Effort
Remaining Actual Level of Effort

| Activity ID | Activity Name | OD | Start | Finish | TF |
|---|---|---|---|---|---|
| **BUILDING NORTHEAST- INTERIOR TRIM & FINISHES** | | 82 | 08/06/21 | 12/03/21 | 9 |
| BINE_INT_1000 | PAINT WALLS AND CEILINGS | 7 | 08/06/21 | 08/16/21 | 11 |
| BINE_INT_1010 | INSTALL ELECTRICAL TRIM | 8 | 08/17/21 | 08/26/21 | 11 |
| BINE_INT_1020 | FIRE ALARM DEVICES | 6 | 08/27/21 | 09/03/21 | 11 |
| BINE_INT_1030 | LV/DATA/TECH TRIM | 7 | 09/07/21 | 09/15/21 | 11 |
| BINE_INT_1040 | PLUMBING FINISHES | 10 | 09/16/21 | 09/29/21 | 11 |
| BINE_INT_1050 | INSTALL SUSPENDED/DECORATIVE CEILINGS | 5 | 09/30/21 | 10/06/21 | 11 |
| BINE_INT_1060 | INSTALL LIGHTING | 8 | 10/07/21 | 10/18/21 | 11 |
| BINE_INT_1070 | OFCI SHELVING | 5 | 10/19/21 | 10/25/21 | 11 |
| BINE_INT_1080 | OFCI RFID SCREEN | 1 | 10/26/21 | 10/26/21 | 11 |
| BINE_INT_1090 | INSTALL HVAC TRIM/CONTROLS | 5 | 10/27/21 | 11/02/21 | 11 |
| BINE_INT_1100 | INSTALL CASEWORK | 3 | 11/03/21 | 11/05/21 | 11 |
| BINE_INT_1110 | INSTALL DOORS/HARDWARE | 3 | 11/08/21 | 11/10/21 | 11 |
| BINE_INT_1120 | INSTALL WINDOW COVERINGS/CONTROLS | 3 | 11/12/21 | 11/16/21 | 11 |
| BINE_INT_1130 | INSTALL SIGNAGE | 1 | 11/17/21 | 11/17/21 | 11 |
| BINE_INT_1140 | INSTALL FEC | 1 | 11/18/21 | 11/18/21 | 11 |
| BINE_INT_1150 | INSTALL FLOORING/BASE | 7 | 11/23/21 | 12/03/21 | 9 |
| **BUILDING NORTHEAST- TERRAZZO FLOORING** | | 16 | 11/23/21 | 12/16/21 | 0 |
| BINE_INT_1160 | FLOOR PREP | 3 | 11/23/21 | 11/29/21 | 0 |
| BINE_INT_1170 | DESIGN LAYOUT | 2 | 11/30/21 | 12/01/21 | 0 |
| BINE_INT_1180 | POURING | 2 | 12/02/21 | 12/03/21 | 0 |
| BINE_INT_1190 | GRINDING | 3 | 12/06/21 | 12/08/21 | 0 |
| BINE_INT_1200 | POLISHING | 3 | 12/09/21 | 12/13/21 | 0 |
| BINE_INT_1210 | SEALING | 2 | 12/14/21 | 12/15/21 | 0 |
| BINE_INT_1220 | INSTALL WOOD BASE | 1 | 12/16/21 | 12/16/21 | 0 |
| **RESTROOM 103 & 104** | | 72 | 05/25/21 | 09/03/21 | 78 |
| **RESTROOM 103 & 104 - FRAMING, ROUGH-IN, & DRYWALL** | | 45 | 05/25/21 | 07/28/21 | 70 |
| RSTR_FR_1000 | FRAME INTERIOR WET WALLS | 2 | 05/25/21 | 05/26/21 | 15 |
| RSTR_FR_1010 | INSTALL HOLLOW METAL FRAMES | 1 | 05/27/21 | 05/27/21 | 16 |
| RSTR_FR_1020 | BACKING/BLOCKING | 2 | 05/28/21 | 06/01/21 | 16 |
| RSTR_FR_1030 | MEP IN WALL ROUGH | 4 | 06/15/21 | 06/18/21 | 7 |
| RSTR_FR_1040 | MEP ABOVE CEILING | 3 | 06/21/21 | 06/23/21 | 7 |
| RSTR_FR_1050 | FIRE SPRINKLER ROUGH | 1 | 07/01/21 | 07/01/21 | 2 |
| RSTR_FR_1060 | INSULATE WALLS | 1 | 07/02/21 | 07/02/21 | 8 |
| RSTR_FR_1070 | DRYWALL/TILE BACKER | 2 | 07/16/21 | 07/19/21 | 0 |
| RSTR_FR_1080 | FRAME CEILINGS/ACCESS DOORS | 2 | 07/20/21 | 07/21/21 | 0 |
| RSTR_FR_1090 | GYP CEILINGS | 1 | 07/22/21 | 07/22/21 | 0 |
| RSTR_FR_1100 | DRYWALL FINISHES | 4 | 07/23/21 | 07/28/21 | 70 |
| **RESTROOM 103 & 104 - INTERIOR TRIM & FINISHES** | | 27 | 07/29/21 | 09/03/21 | 70 |
| RSTR_INT_1000 | PAINT WALLS AND CEILINGS | 2 | 07/29/21 | 07/30/21 | 70 |
| RSTR_INT_1010 | MORTAR BED AND WATERPROOFING | 2 | 08/02/21 | 08/03/21 | 70 |
| RSTR_INT_1020 | TILE FLOORS | 3 | 08/04/21 | 08/06/21 | 70 |
| RSTR_INT_1030 | GROUT AND SEAL FLOORS | 2 | 08/09/21 | 08/10/21 | 70 |
| RSTR_INT_1040 | TILE WALLS | 3 | 08/11/21 | 08/13/21 | 70 |
| RSTR_INT_1050 | GROUT AND SEAL WALLS | 2 | 08/16/21 | 08/17/21 | 70 |
| RSTR_INT_1060 | INSTALL DOORS/HARDWARE | 1 | 08/18/21 | 08/18/21 | 70 |

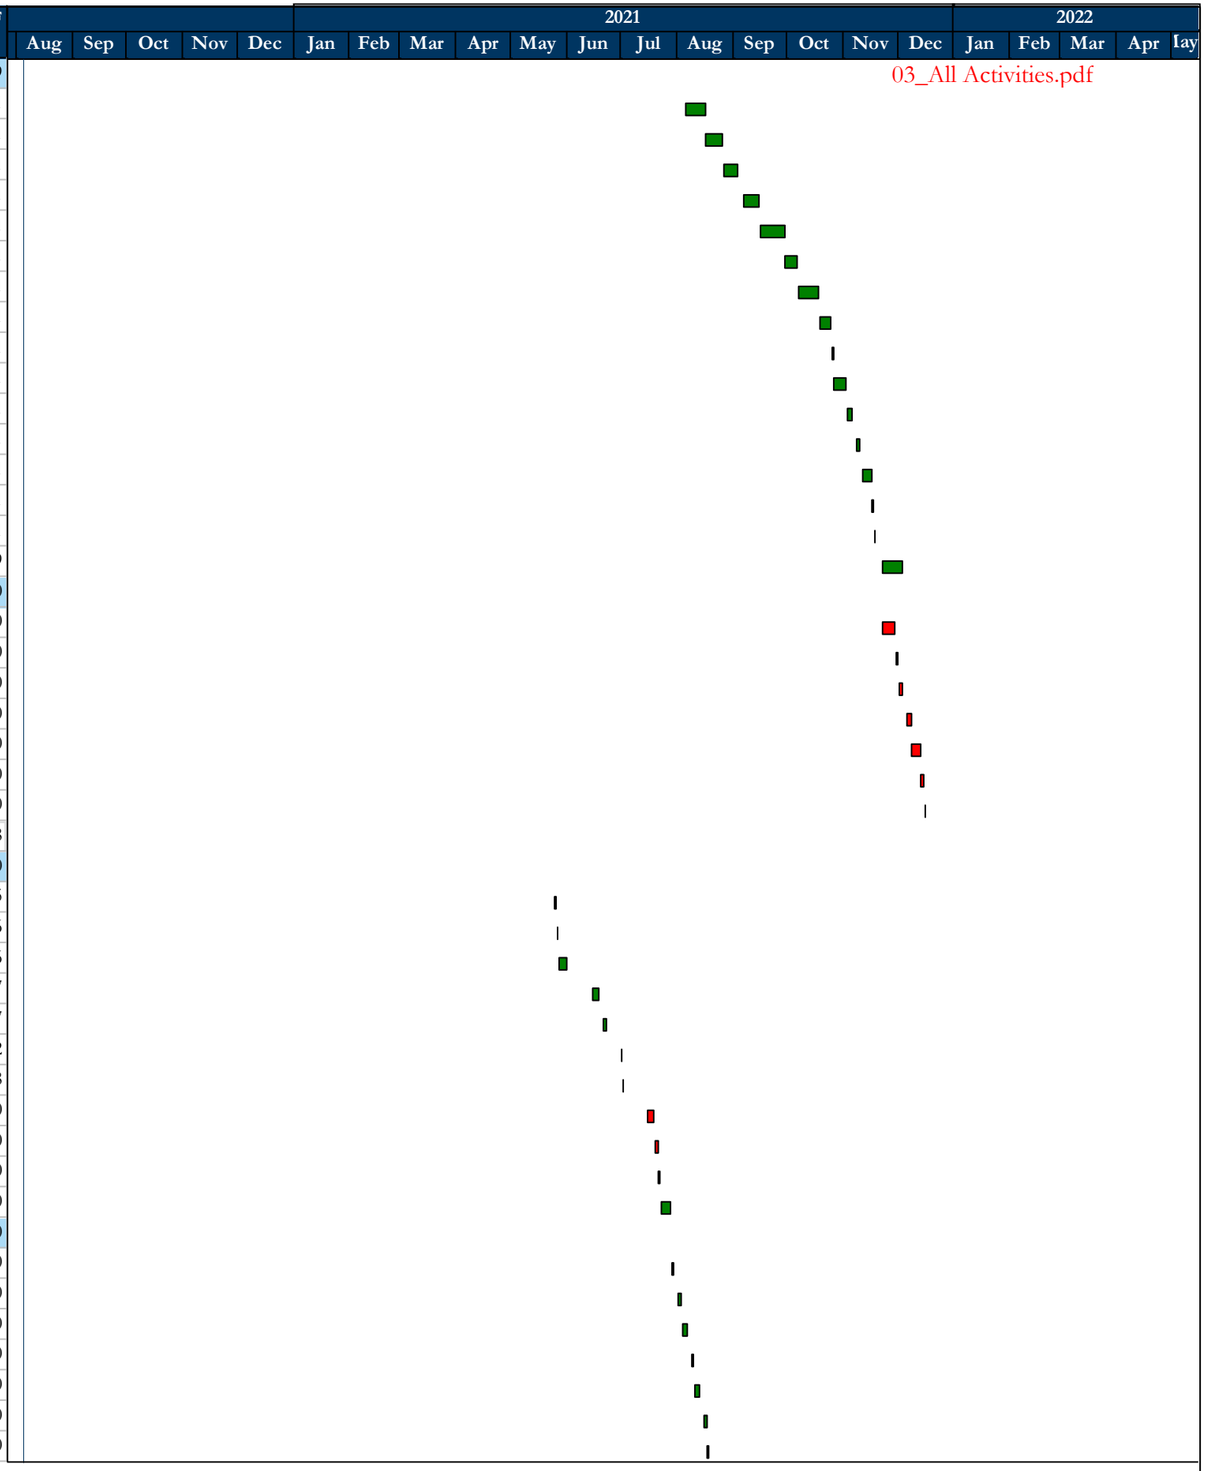


Critical ◆ Milestones
Actual Remaining Level of Effort
Remaining Actual Level of Effort

| Activity ID | Activity Name | OD | Start | Finish | TF |
|---|---|---|---|---|---|
| RSTR_INT_1070 | PLUMBING FINISHES | 3 | 08/19/21 | 08/23/21 | 70 |
| RSTR_INT_1080 | MECHANICAL TRIM | 1 | 08/24/21 | 08/24/21 | 70 |
| RSTR_INT_1090 | ELECTRICAL TRIM | 2 | 08/25/21 | 08/26/21 | 70 |
| RSTR_INT_1100 | F/A DEVICES | 1 | 08/27/21 | 08/27/21 | 70 |
| RSTR_INT_1110 | INSTALL LIGHTING | 2 | 08/30/21 | 08/31/21 | 70 |
| RSTR_INT_1120 | INSTALL PARTITIONS/ACCESSORIES | 2 | 09/01/21 | 09/02/21 | 70 |
| RSTR_INT_1130 | INSTALL SIGNAGE | 1 | 09/03/21 | 09/03/21 | 70 |
| **BUILDING NORTHWEST** | | 140 | 05/27/21 | 12/16/21 | 0 |
| **BUILDING NORTHWEST - FRAMING, ROUGH-IN, & DRYWALL** | | 76 | 05/27/21 | 09/14/21 | 0 |
| BINW_FR_1000 | LAYOUT FRAMING | 2 | 05/27/21 | 05/28/21 | 15 |
| BINW_FR_1010 | FRAME WALLS/BLOCKING/BACKING | 8 | 06/01/21 | 06/10/21 | 15 |
| BINW_FR_1020 | ELECTRICAL ROUGH | 1 | 06/11/21 | 06/11/21 | 15 |
| BINW_FR_1030 | LV/DATA/TECH ROUGH | 1 | 06/14/21 | 06/14/21 | 15 |
| BINW_FR_1040 | FIRE ALARM ROUGH | 1 | 07/02/21 | 07/02/21 | 2 |
| BINW_FR_1050 | MECHANICAL CONTROLS ROUGH IN | 1 | 07/06/21 | 07/06/21 | 2 |
| BINW_FR_1060 | ABOVE CEILING HVAC ROUGH IN | 10 | 07/07/21 | 07/20/21 | 2 |
| BINW_FR_1070 | ABOVE CEILING POWER ROUGH | 3 | 07/08/21 | 07/12/21 | 6 |
| BINW_FR_1080 | ABOVE CEILING LV/DATA/TECH ROUGH | 2 | 07/08/21 | 07/09/21 | 6 |
| BINW_FR_1090 | FIRE SPRINKLER ROUGH | 1 | 07/12/21 | 07/12/21 | 6 |
| BINW_FR_1100 | INSTALL HOLLOW METAL DOOR FRAMES | 2 | 07/13/21 | 07/14/21 | 6 |
| BINW_FR_1110 | ONESIDE DRYWALL | 3 | 07/23/21 | 07/27/21 | 0 |
| BINW_FR_1120 | INSULATE WALLS | 1 | 07/28/21 | 07/28/21 | 0 |
| BINW_FR_1130 | DOUBLE UP DRYWALL/SHEATHING | 3 | 07/29/21 | 08/02/21 | 0 |
| BINW_FR_1140 | BUILD OUT ELECTRICAL ROOM 120 | 10 | 08/03/21 | 08/16/21 | 0 |
| BINW_FR_1150 | BUILD OUT MDF ROOM 117 | 10 | 08/10/21 | 08/23/21 | 0 |
| BINW_FR_1160 | FRAME/SUSPENDED CEILINGS | 4 | 08/24/21 | 08/27/21 | 0 |
| BINW_FR_1170 | INSTALL GYP CEILINGS | 3 | 08/30/21 | 09/01/21 | 0 |
| BINW_FR_1180 | INSTALL ALUMINUM DOOR FRAMES | 3 | 09/02/21 | 09/07/21 | 0 |
| BINW_FR_1190 | DRYWALL FINISHES | 5 | 09/08/21 | 09/14/21 | 0 |
| **BUILDING NORTHWEST - FINTERIOR TRIM & FINISHES** | | 64 | 09/15/21 | 12/16/21 | 0 |
| BINW_INT_1000 | PAINT WALLS AND CEILINGS | 5 | 09/15/21 | 09/21/21 | 0 |
| BINW_INT_1010 | INSTALL FRP PANELING | 1 | 09/22/21 | 09/22/21 | 0 |
| BINW_INT_1020 | INSTALL CASEWORK | 3 | 09/23/21 | 09/27/21 | 0 |
| BINW_INT_1030 | INSTALL COUNTERTOPS | 2 | 09/28/21 | 09/29/21 | 0 |
| BINW_INT_1040 | INSTALL OFCI ITEMS | 4 | 09/30/21 | 10/05/21 | 0 |
| BINW_INT_1050 | INSTALL PLUMBING FINISHES | 2 | 10/06/21 | 10/07/21 | 0 |
| BINW_INT_1060 | INSTALL HVAC TRIM/CONTROLS | 4 | 10/08/21 | 10/13/21 | 0 |
| BINW_INT_1070 | INSTALL SUSPENDED/DECORATIVE CEILINGS | 7 | 10/14/21 | 10/22/21 | 0 |
| BINW_INT_1080 | INSTALL LIGHTING/LIGHTING CONTROLS | 6 | 10/25/21 | 11/01/21 | 0 |
| BINW_INT_1090 | INSTALL MECHANICAL CONTROLS | 1 | 11/02/21 | 11/02/21 | 0 |
| BINW_INT_1100 | INSTALL ELECTRICAL TRIM | 4 | 11/03/21 | 11/08/21 | 0 |
| BINW_INT_1110 | FIRE ALARM DEVICES | 4 | 11/09/21 | 11/15/21 | 0 |
| BINW_INT_1120 | LV/DATA/TECH TRIM | 5 | 11/16/21 | 11/22/21 | 0 |
| BINW_INT_1130 | INSTALL DOORS/HARDWARE | 5 | 11/23/21 | 12/01/21 | 0 |
| BINW_INT_1140 | INSTALL WINDOW COVERINGS/CONTROLS | 5 | 12/02/21 | 12/08/21 | 0 |
| BINW_INT_1150 | INSTALL MARKERBOARDS | 1 | 12/09/21 | 12/09/21 | 0 |

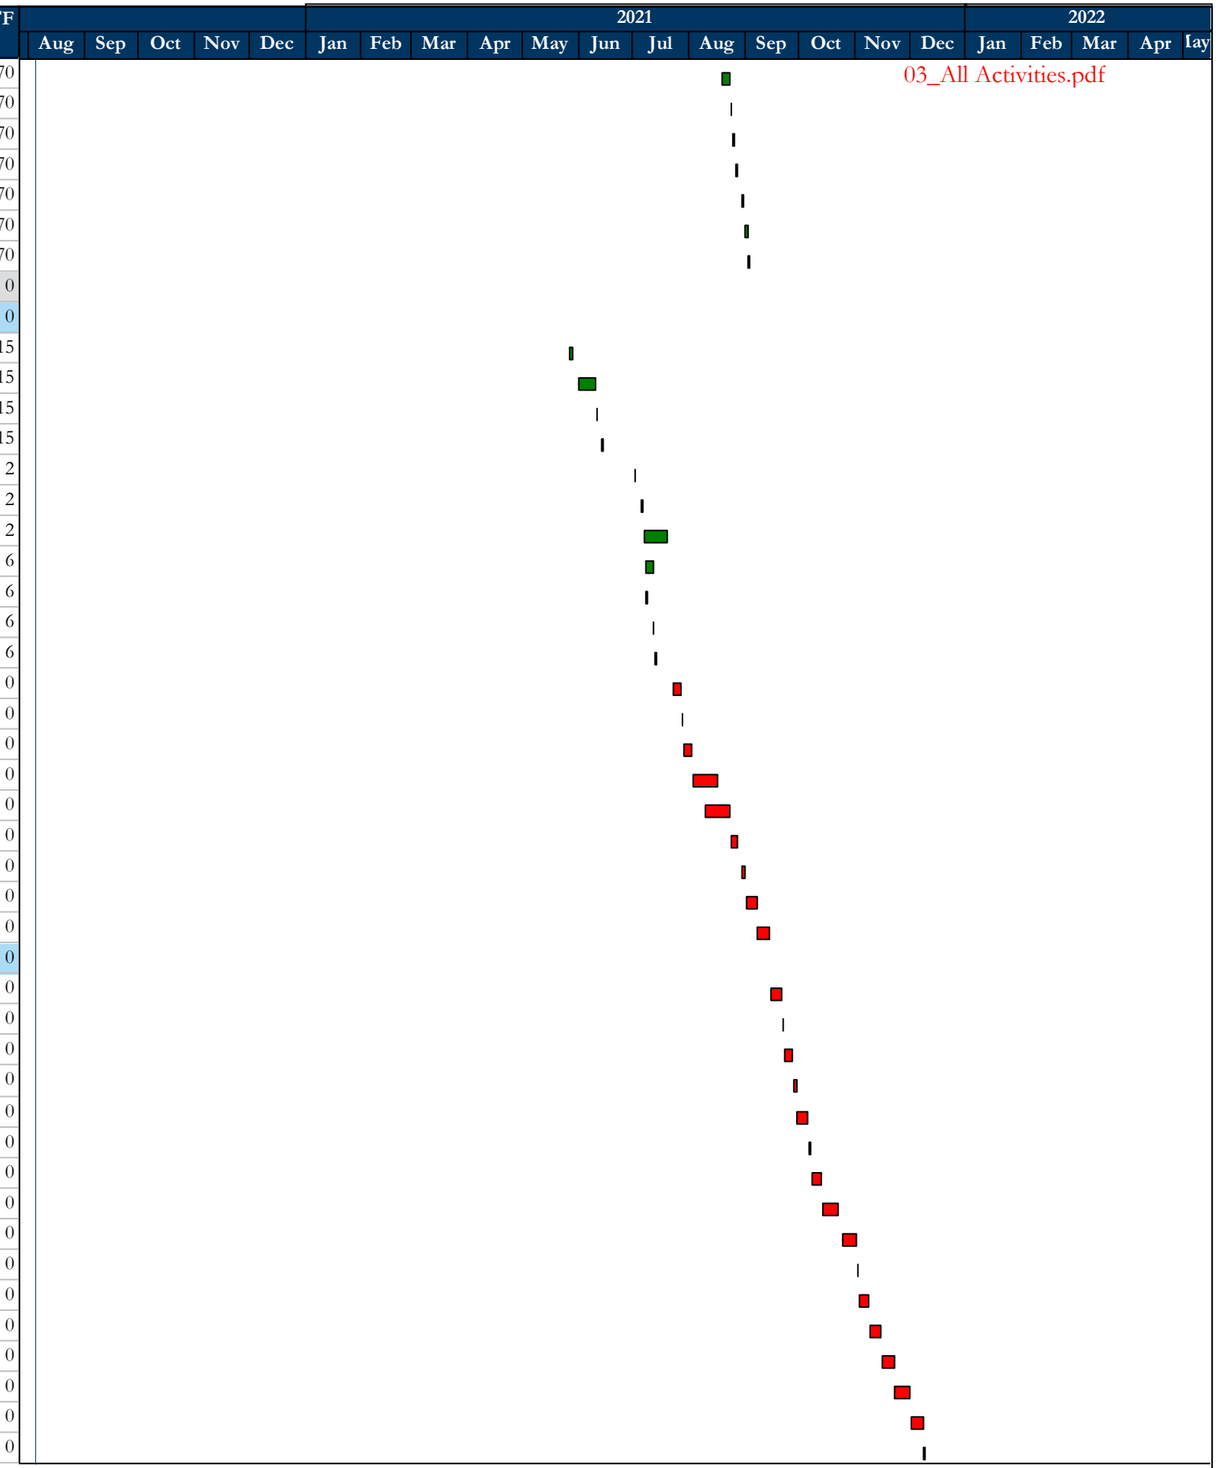


Critical ◆ Milestones
Actual Remaining Level of Effort
Remaining Actual Level of Effort

| Activity ID | Activity Name | OD | Start | Finish | TF |
|---|---|---|---|---|---|
| BINW_INT_1160 | INSTALL CORNER GUARDS | 1 | 12/10/21 | 12/10/21 | 0 |
| BINW_INT_1170 | INSTALL SIGNAGE | 1 | 12/13/21 | 12/13/21 | 0 |
| BINW_INT_1180 | INSTALL FLOORING/BASE | 3 | 12/14/21 | 12/16/21 | 0 |
| **STAFF & FAMILY RESTROOMS** | | 78 | 06/01/21 | 09/20/21 | 60 |
| **STAFF & FAMILY RESTROOMS - FRAMING, ROUGH-IN, & DRYWALL** | | 52 | 06/01/21 | 08/12/21 | 60 |
| SFRST_FR_1000 | FRAME WET WALLS | 2 | 06/01/21 | 06/02/21 | 28 |
| SFRST_FR_1010 | BLOCKING/BACKING | 1 | 06/03/21 | 06/03/21 | 28 |
| SFRST_FR_1020 | FIRE SPRINKLER ROUGH | 2 | 06/04/21 | 06/07/21 | 28 |
| SFRST_FR_1030 | MEP IN WALL ROUGH | 4 | 06/08/21 | 06/11/21 | 28 |
| SFRST_FR_1040 | MEP ABOVE CEILING ROUGH | 3 | 06/14/21 | 06/16/21 | 28 |
| SFRST_FR_1050 | INSULATE WALLS | 1 | 06/17/21 | 06/17/21 | 28 |
| SFRST_FR_1060 | DRYWALL/TILE BACKER TO STRUCTURE | 2 | 07/29/21 | 07/30/21 | 0 |
| SFRST_FR_1070 | FRAME CEILINGS | 2 | 08/02/21 | 08/03/21 | 0 |
| SFRST_FR_1080 | INSTALL HM DOOR FRAMES | 1 | 08/04/21 | 08/04/21 | 0 |
| SFRST_FR_1090 | DRYWALL CEILINGS | 2 | 08/05/21 | 08/06/21 | 0 |
| SFRST_FR_1100 | DRYWALL FINISHES | 4 | 08/09/21 | 08/12/21 | 60 |
| **STAFF & FAMILY RESTROOMS - INTERIOR TRIM & FINISHES** | | 26 | 08/13/21 | 09/20/21 | 60 |
| SFRST_INT_1000 | PAINT WALLS AND CEILINGS | 3 | 08/13/21 | 08/17/21 | 60 |
| SFRST_INT_1010 | MORTAR BED AND WATERPROOFING | 2 | 08/18/21 | 08/19/21 | 60 |
| SFRST_INT_1020 | TILE FLOORS/GROUT/SEAL | 3 | 08/20/21 | 08/24/21 | 60 |
| SFRST_INT_1030 | TILE WALLS/GROUT/SEAL | 5 | 08/25/21 | 08/31/21 | 60 |
| SFRST_INT_1040 | PLUMBING FINISHES | 4 | 09/01/21 | 09/07/21 | 60 |
| SFRST_INT_1050 | INSTALL LIGHTING | 3 | 09/08/21 | 09/10/21 | 60 |
| SFRST_INT_1060 | INSTALL ELECTRICAL TRIM | 2 | 09/13/21 | 09/14/21 | 60 |
| SFRST_INT_1070 | INSTALL F/A DEVICES | 2 | 09/15/21 | 09/16/21 | 60 |
| SFRST_INT_1080 | INSTALL TOILET ACCESSORIES | 1 | 09/17/21 | 09/17/21 | 60 |
| SFRST_INT_1090 | INSTALL SIGNAGE | 1 | 09/20/21 | 09/20/21 | 60 |
| **READING ROOM 113** | | 126 | 06/01/21 | 11/30/21 | 12 |
| **READING ROOM 113 - FRAMING, ROUGH-IN, & DRYWALL** | | 61 | 06/01/21 | 08/25/21 | 40 |
| RR_FR_1000 | FRAME INTERIOR WALLS/NICHE FRAMING | 2 | 06/01/21 | 06/02/21 | 18 |
| RR_FR_1010 | FRAME SOFFITS/SHADE POCKETS | 2 | 06/03/21 | 06/04/21 | 25 |
| RR_FR_1020 | BLOCKING/BACKING | 2 | 06/07/21 | 06/08/21 | 25 |
| RR_FR_1030 | ROUGH ELECTRICAL | 3 | 06/09/21 | 06/11/21 | 25 |
| RR_FR_1040 | ROUGH LV/DATA/TECH | 2 | 06/14/21 | 06/15/21 | 25 |
| RR_FR_1050 | ROUGH IN FIRE ALARM | 2 | 06/16/21 | 06/17/21 | 25 |
| RR_FR_1150 | MECHANICAL CONTROL ROUGH IN | 2 | 06/18/21 | 06/21/21 | 25 |
| RR_FR_1060 | ROUGH IN FCU-1 W/SUPPORTS | 2 | 06/22/21 | 06/23/21 | 25 |
| RR_FR_1070 | FIRE SPRINKLER ROUGH | 3 | 06/24/21 | 06/28/21 | 25 |
| RR_FR_1080 | ROUGH PLUMBING | 1 | 06/29/21 | 06/29/21 | 25 |
| RR_FR_1090 | INSULATE WALLS AND BOTTOM OF DECK | 2 | 06/30/21 | 07/01/21 | 25 |
| RR_FR_1100 | INSTALL DRYWALL AT WALLS AND SOFFITS | 2 | 08/09/21 | 08/10/21 | 0 |
| RR_FR_1110 | ABOVE CEILING MEP ROUGH IN | 4 | 08/11/21 | 08/16/21 | 40 |
| RR_FR_1120 | CEILING FRAMING | 3 | 08/17/21 | 08/19/21 | 40 |
| RR_FR_1130 | CUT IN SPRINKLER HEADS | 2 | 08/20/21 | 08/23/21 | 40 |
| RR_FR_1140 | INSTALL GYP CEILINGS | 2 | 08/24/21 | 08/25/21 | 40 |
| **READING ROOM 113 - INTERIOR TRIM & FINISHES** | | 65 | 08/26/21 | 11/30/21 | 12 |

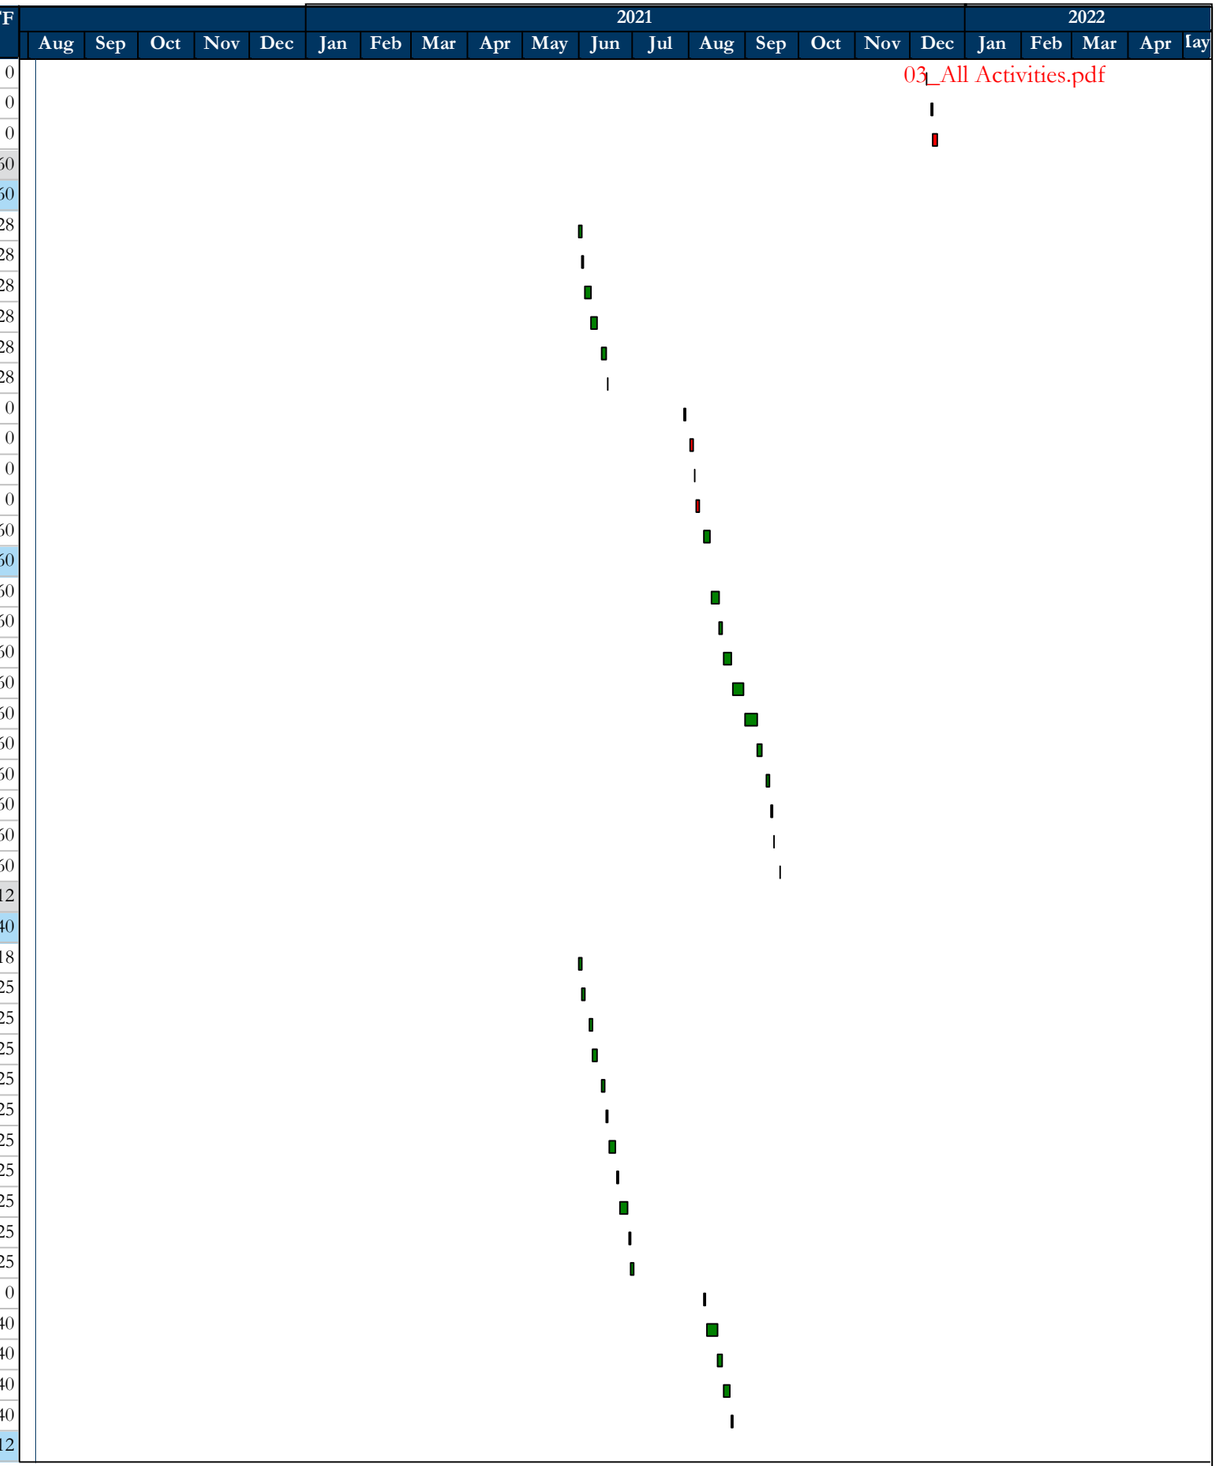


Critical ◆ Milestones
Actual Remaining Level of Effort
Remaining Actual Level of Effort

| Activity ID | Activity Name | OD | Start | Finish | TF |
|---|---|---|---|---|---|
| RR_INT_1000 | TAPE/TOP/FINISH | 4 | 08/26/21 | 08/31/21 | 40 |
| RR_INT_1010 | INSTALL ALUMINUM DOORS/WINDOWS/HARDWARE | 3 | 09/01/21 | 09/03/21 | 40 |
| RR_INT_1020 | PAINT WALLS AND CEILINGS | 3 | 09/07/21 | 09/09/21 | 40 |
| RR_INT_1030 | INSTALL ELECTRICAL TRIM | 2 | 09/10/21 | 09/13/21 | 40 |
| RR_INT_1040 | INSTALL FIRE ALARM DEVICES | 2 | 09/14/21 | 09/15/21 | 40 |
| RR_INT_1050 | LV TRIM/WINDOW CONTROLS | 2 | 09/16/21 | 09/17/21 | 40 |
| RR_INT_1060 | INSTALL LIGHTING | 3 | 09/20/21 | 09/22/21 | 40 |
| RR_INT_1070 | NICHE CASEWORK | 1 | 09/23/21 | 09/23/21 | 40 |
| RR_INT_1080 | INSTALL WD-1A PANELS | 2 | 09/24/21 | 09/27/21 | 40 |
| RR_INT_1090 | INSTALL AWP-1 PANELS/WC-1 FABRIC | 2 | 09/28/21 | 09/29/21 | 40 |
| RR_INT_1130 | INSTALL MOTORIZED WINDOW MOCK UP | 2 | 09/30/21 | 10/01/21 | 40 |
| RR_INT_1140 | MOCK UP REVIEW | 5 | 10/04/21 | 10/08/21 | 40 |
| RR_INT_1100 | INSTALL MOTORIZED WINDOW COVERINGS | 2 | 10/11/21 | 10/12/21 | 40 |
| RR_INT_1110 | INSTALL FLOORING/BASE | 3 | 11/23/21 | 11/29/21 | 12 |
| RR_INT_1120 | INSTALL BANQUETTE BENCH | 1 | 11/30/21 | 11/30/21 | 12 |
| **STORY LAB 114** | | 124 | 06/03/21 | 11/30/21 | 12 |
| **STORY LAB 114 - FRAMING, ROUGH-IN, & DRYWALL** | | 53 | 06/03/21 | 08/17/21 | 0 |
| SL_FR_1000 | FRAME INTERIOR WALLS | 2 | 06/03/21 | 06/04/21 | 18 |
| SL_FR_1010 | FRAME SOFFITS/SHADE POCKETS | 2 | 06/07/21 | 06/08/21 | 18 |
| SL_FR_1020 | BLOCKING/BACKING | 2 | 06/09/21 | 06/10/21 | 18 |
| SL_FR_1030 | ROUGH ELECTRICAL | 4 | 06/11/21 | 06/16/21 | 18 |
| SL_FR_1040 | ROUGH LV/DATA/TECH | 3 | 06/17/21 | 06/21/21 | 18 |
| SL_FR_1050 | ROUGH IN FIRE ALARM | 2 | 06/22/21 | 06/23/21 | 18 |
| SL_FR_1060 | MECHANICAL CONTROL ROUGH IN | 2 | 06/24/21 | 06/25/21 | 18 |
| SL_FR_1070 | HVAC ROUGH/TRENCH CONVECTORS | 4 | 06/28/21 | 07/01/21 | 18 |
| SL_FR_1080 | ABOVE CEILING MEP ROUGH IN | 4 | 07/02/21 | 07/08/21 | 18 |
| SL_FR_1090 | FIRE SPRINKLER ROUGH | 3 | 07/09/21 | 07/13/21 | 18 |
| SL_FR_1100 | INSULATE WALLS/UNDERSIDE OF DECK | 2 | 07/14/21 | 07/15/21 | 18 |
| SL_FR_1110 | INSTALL DRYWALL AT WALLS AND SOFFITS | 2 | 08/09/21 | 08/10/21 | 0 |
| SL_FR_1120 | SUSPENDED CEILING FRAMING/PROJECTOR SCREEN FRAMING | 2 | 08/11/21 | 08/12/21 | 0 |
| SL_FR_1130 | CUT IN SPRINKLER HEADS | 1 | 08/13/21 | 08/13/21 | 0 |
| SL_FR_1140 | INSTALL GYP CEILINGS | 2 | 08/16/21 | 08/17/21 | 0 |
| **STORY LAB 114 - INTERIOR TRIM & FINISHES** | | 71 | 08/18/21 | 11/30/21 | 12 |
| SL_INT_1000 | TAPE/TOP/FINISH | 4 | 08/18/21 | 08/23/21 | 0 |
| SL_INT_1010 | PAINT WALLS AND CEILINGS | 3 | 08/24/21 | 08/26/21 | 46 |
| SL_INT_1020 | INSTALL DECORATIVE CEILINGS AGB-1 | 3 | 08/27/21 | 08/31/21 | 46 |
| SL_INT_1030 | INSTALL HVAC TRIM/CONTROLS | 2 | 09/01/21 | 09/02/21 | 46 |
| SL_INT_1040 | INSTALL TRENCH CONVECTOR GRILLES | 4 | 09/03/21 | 09/09/21 | 46 |
| SL_INT_1050 | INSTALL ELECTRICAL TRIM | 3 | 09/10/21 | 09/14/21 | 46 |
| SL_INT_1060 | INSTALL FIRE ALARM DEVICES | 2 | 09/15/21 | 09/16/21 | 46 |
| SL_INT_1070 | INSTALL LV,DATA.TECH TRIM | 3 | 09/17/21 | 09/21/21 | 46 |
| SL_INT_1080 | INSTALL LIGHTING | 4 | 09/22/21 | 09/27/21 | 46 |
| SL_INT_1090 | INSTALL PROJECTOR/SCREEN | 1 | 09/28/21 | 09/28/21 | 46 |
| SL_INT_1100 | INSTALL MOTORIZED WINDOW COVERINGS/CONTROLS | 2 | 09/29/21 | 09/30/21 | 46 |
| SL_INT_1110 | INSTALL WOOD FEATURE PANEL LIN-4 | 2 | 10/01/21 | 10/04/21 | 46 |
| SL_INT_1120 | INSTALL FLOORING | 3 | 11/23/21 | 11/29/21 | 12 |

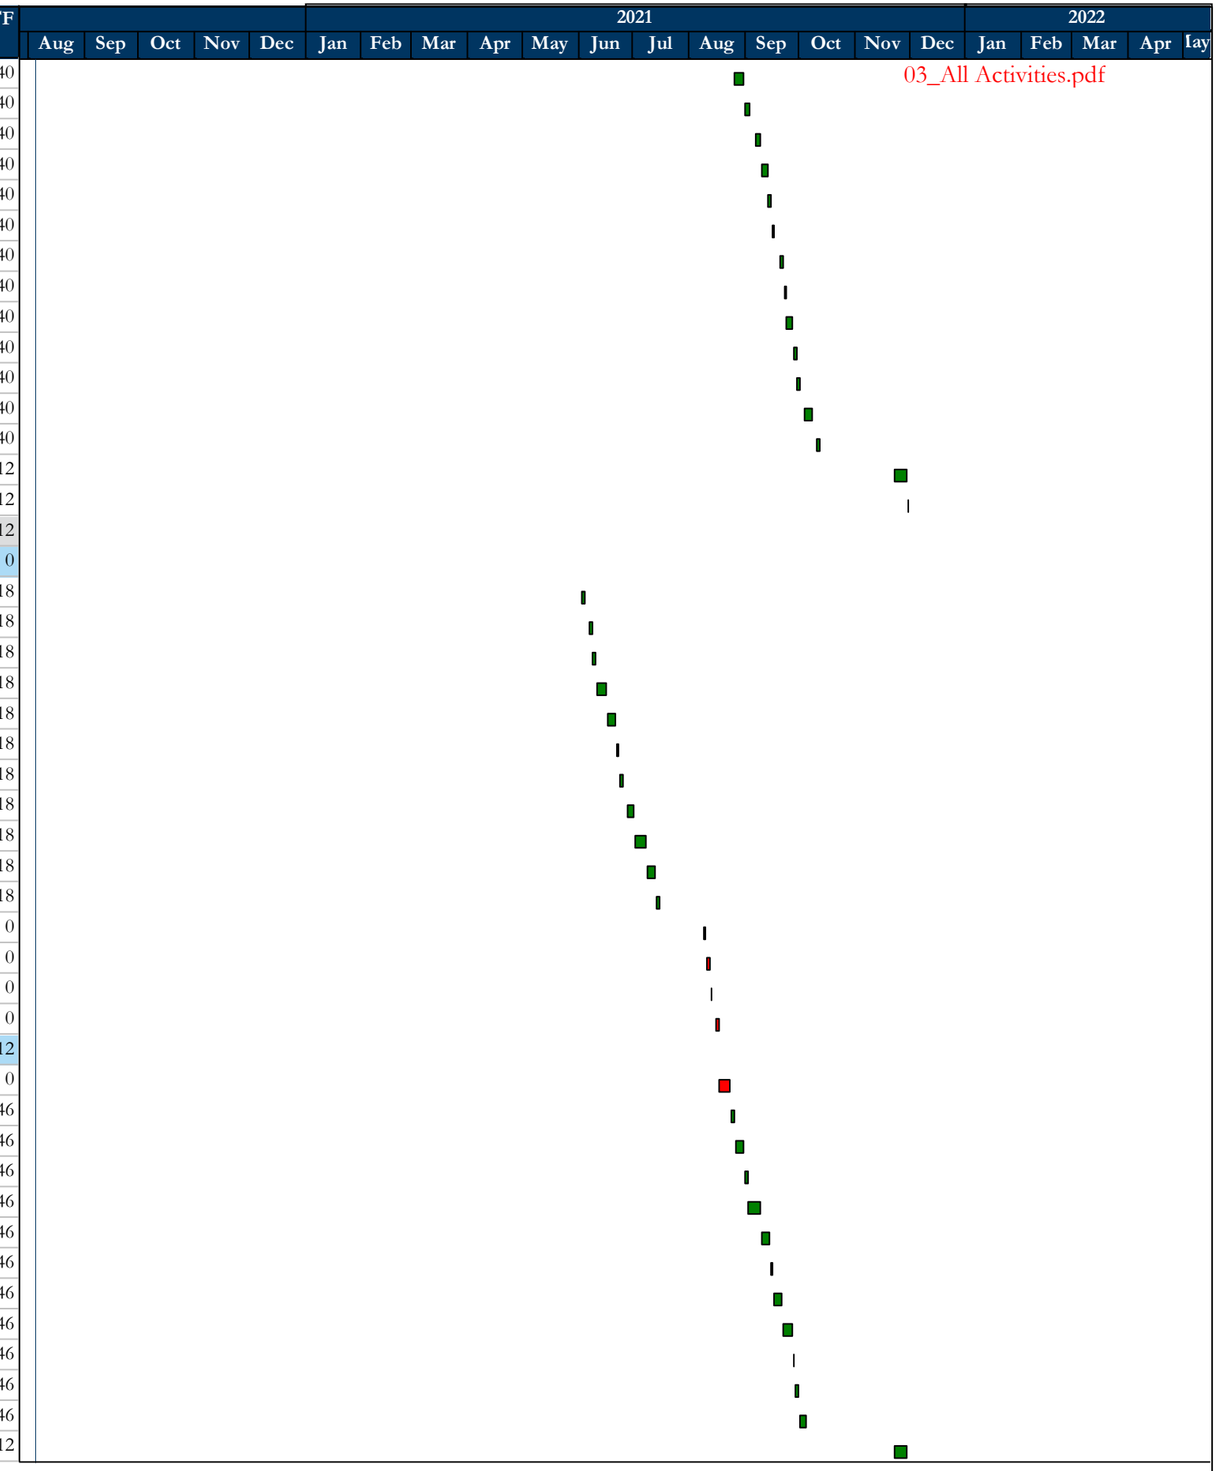


Critical ◆ Milestones
Actual Remaining Level of Effort
Remaining Actual Level of Effort

| Activity ID | Activity Name | OD | Start | Finish | TF |
|---|---|---|---|---|---|
| SL_INT_1130 | INSTALL WOOD BASE WB-1 | 1 | 11/30/21 | 11/30/21 | 12 |
| **MAKER CLASSROOM 115** | | 68 | 08/24/21 | 12/01/21 | 11 |
| **MAKER CLASSROOM 115 - FRAMING, ROUGH-IN, & DRYWALL** | | 35 | 08/24/21 | 10/12/21 | 0 |
| MC_FR_1000 | FRAME INTERIOR WALLS/NICHE FRAMING | 2 | 08/24/21 | 08/25/21 | 0 |
| MC_FR_1010 | FRAME SOFFITS/SHADE POCKETS | 2 | 08/26/21 | 08/27/21 | 0 |
| MC_FR_1020 | BLOCKING/BACKING | 2 | 08/30/21 | 08/31/21 | 0 |
| MC_FR_1030 | ROUGH ELECTRICAL | 3 | 09/01/21 | 09/03/21 | 0 |
| MC_FR_1040 | ROUGH LV/DATA/TECH | 2 | 09/01/21 | 09/02/21 | 0 |
| MC_FR_1050 | ROUGH IN FIRE ALARM | 3 | 09/01/21 | 09/03/21 | 0 |
| MC_FR_1060 | MECHANICAL CONTROL ROUGH IN | 2 | 09/07/21 | 09/08/21 | 0 |
| MC_FR_1070 | HVAC ROUGH IN | 4 | 09/09/21 | 09/14/21 | 0 |
| MC_FR_1080 | FIRE SPRINKLER ROUGH | 3 | 09/15/21 | 09/17/21 | 0 |
| MC_FR_1090 | ROUGH PLUMBING | 3 | 09/20/21 | 09/22/21 | 0 |
| MC_FR_1100 | INSULATE WALLS AND BOTTOM OF DECK | 2 | 09/23/21 | 09/24/21 | 0 |
| MC_FR_1110 | INSTALL DRYWALL AT WALLS,SOFFITS, SLOPED CEILINGS | 3 | 09/27/21 | 09/29/21 | 0 |
| MC_FR_1120 | ABOVE CEILING MEP ROUGH IN | 4 | 09/30/21 | 10/05/21 | 0 |
| MC_FR_1130 | CEILING FRAMING | 2 | 10/06/21 | 10/07/21 | 0 |
| MC_FR_1140 | CUT IN SPRINKLER HEADS | 1 | 10/08/21 | 10/08/21 | 0 |
| MC_FR_1150 | INSTALL GYP CEILINGS | 2 | 10/11/21 | 10/12/21 | 0 |
| **MAKER CLASSROOM 115 - INTERIOR TRIM & FINISHES** | | 42 | 09/30/21 | 12/01/21 | 11 |
| MC_INT_1000 | INSTALL ALUMINUM DOORS/WINDOWS/HARDWARE | 3 | 09/30/21 | 10/04/21 | 20 |
| MC_INT_1010 | PAINT WALLS AND CEILINGS | 3 | 10/05/21 | 10/07/21 | 20 |
| MC_INT_1020 | INSTALL SUSPENDED CEILING LIN-2 | 3 | 10/08/21 | 10/12/21 | 20 |
| MC_INT_1030 | INSTALL LIGHTING | 3 | 10/13/21 | 10/15/21 | 20 |
| MC_INT_1040 | ELECTRICAL TRIM | 3 | 10/18/21 | 10/20/21 | 20 |
| MC_INT_1050 | INSTALL FIRE ALARM DEVICES | 2 | 10/21/21 | 10/22/21 | 20 |
| MC_INT_1060 | LV/DATA/TECH TRIM | 2 | 10/25/21 | 10/26/21 | 20 |
| MC_INT_1070 | MECHANICAL CONTROLS | 1 | 10/27/21 | 10/27/21 | 20 |
| MC_INT_1080 | INSTALL MOTORIZED WINDOW COVERINGS/CONTROLS | 2 | 10/28/21 | 10/29/21 | 20 |
| MC_INT_1090 | INSTALL CASEWORK | 2 | 11/01/21 | 11/02/21 | 20 |
| MC_INT_1100 | INSTALL COUNTERTOPS | 1 | 11/03/21 | 11/03/21 | 20 |
| MC_INT_1110 | PLUMBING FINISHES | 2 | 11/04/21 | 11/05/21 | 20 |
| MC_INT_1120 | INSTALL WOOD PANELING WD-2 | 1 | 11/08/21 | 11/08/21 | 20 |
| MC_INT_1130 | INSTALL FLOORING/BASE | 3 | 11/23/21 | 11/29/21 | 11 |
| MC_INT_1140 | INSTALL CORNER GUARDS | 1 | 11/30/21 | 11/30/21 | 11 |
| MC_INT_1150 | INSTALL FEC | 1 | 12/01/21 | 12/01/21 | 11 |
| **CENTRAL BUILDING** | | 136 | 05/26/21 | 12/09/21 | 5 |
| **CENTRAL BUILDING - FRAMING, ROUGH-IN, & DRYWALL** | | 41 | 05/26/21 | 07/23/21 | 78 |
| CB_FR_1000 | FIRE SPRINKLER ROUGH | 10 | 05/26/21 | 06/09/21 | 78 |
| CB_FR_1010 | MECHANICAL ROUGH | 8 | 06/10/21 | 06/21/21 | 78 |
| CB_FR_1020 | ELECTRICAL ROUGH FOR MOTORIZED WINDOWS | 4 | 06/22/21 | 06/25/21 | 78 |
| CB_FR_1030 | LV/DATA/TECH ROUGH | 8 | 06/28/21 | 07/08/21 | 78 |
| CB_FR_1040 | MECHANICAL CONTROLS ROUGH IN | 3 | 07/09/21 | 07/13/21 | 78 |
| CB_FR_1050 | FIRE ALARM ROUGH | 8 | 07/14/21 | 07/23/21 | 78 |
| **CENTRAL BUILDING - INTERIOR TRIM & FINISHES** | | 39 | 10/13/21 | 12/09/21 | 5 |
| CB_INT_1000 | COMPLETE GFRG SKYLIGHT SURROUNDS | 6 | 10/13/21 | 10/20/21 | 0 |

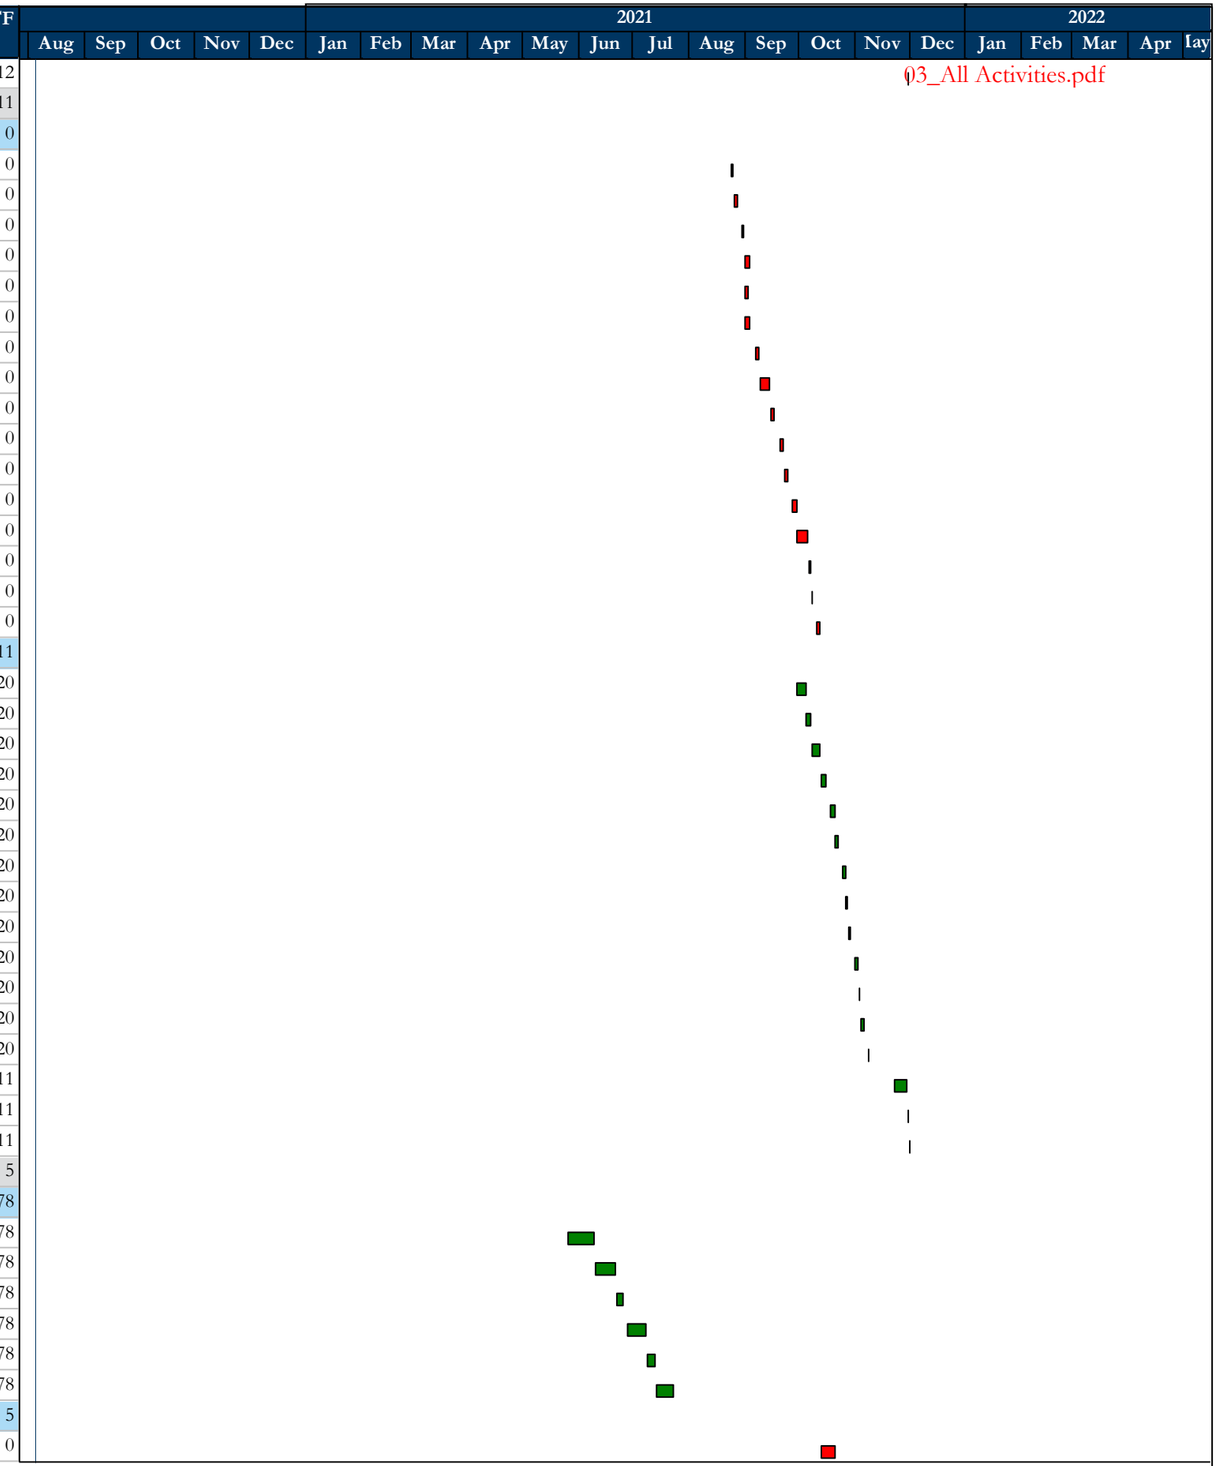


Critical ◆ Milestones
Actual Remaining Level of Effort
Remaining Actual Level of Effort

| Activity ID | Activity Name | OD | Start | Finish | TF |
|---|---|---|---|---|---|
| CB_INT_1010 | PAINT AESS ELEMENTS | 7 | 10/21/21 | 10/29/21 | 0 |
| CB_INT_1020 | INSTALL LINEAR WOOD CEILINGS LIN-1 | 14 | 10/25/21 | 11/12/21 | 0 |
| CB_INT_1030 | INSTALL LIGHTING | 10 | 11/15/21 | 11/30/21 | 0 |
| CB_INT_1040 | INSTALL ELECTRICAL TRIM | 8 | 11/15/21 | 11/24/21 | 0 |
| CB_INT_1050 | INSTALL FIRE ALARM DEVICES | 4 | 11/15/21 | 11/18/21 | 0 |
| CB_INT_1060 | INSTALL LV/DATA/TECH TRIM | 5 | 11/15/21 | 11/19/21 | 0 |
| CB_INT_1070 | INSTALL HVAC EQUIPMENT, FANS/TC GRILLES | 8 | 11/15/21 | 11/24/21 | 0 |
| CB_INT_1080 | INSTALL HVAC CONTROLS | 3 | 11/15/21 | 11/17/21 | 0 |
| CB_INT_1090 | INSTALL WINDOW COVERINGS/CONTROLS | 7 | 11/19/21 | 12/01/21 | 5 |
| CB_INT_1100 | INSTALL OFCI ITEMS | 8 | 11/23/21 | 12/06/21 | 5 |
| CB_INT_1110 | INSTALL FLOORING/BASE | 8 | 11/29/21 | 12/08/21 | 5 |
| CB_INT_1120 | INSTALL SIGNAGE | 1 | 12/09/21 | 12/09/21 | 5 |
| **START UP TESTING & COMMISIONING** | | 16 | 11/18/21 | 12/13/21 | 3 |
| COM_1000 | HVAC STARTUP | 3 | 11/18/21 | 11/22/21 | 0 |
| COM_1010 | TAB | 4 | 11/23/21 | 11/30/21 | 3 |
| COM_1080 | FIRE ALARM TESTING | 4 | 11/23/21 | 11/30/21 | 3 |
| COM_1020 | LIGHTING CONTROLS AND DAY LIGHTING | 2 | 12/01/21 | 12/02/21 | 3 |
| COM_1030 | WATER HEATER STARTUP TEMPERATURE CONTROLS | 2 | 12/03/21 | 12/06/21 | 3 |
| COM_1040 | OPERABLE WINDOW TESTING | 1 | 12/07/21 | 12/07/21 | 3 |
| COM_1050 | OPERABLE SKYLIGHT TESTING | 1 | 12/08/21 | 12/08/21 | 3 |
| COM_1060 | INDOOR SHADE SYSTEMS | 1 | 12/09/21 | 12/09/21 | 3 |
| COM_1070 | LANDSCAPE IRRIGATION CONTROLS | 2 | 12/10/21 | 12/13/21 | 3 |
| **SITE WORK, YARD, & LANDSCAPING** | | 273 | 09/30/20 | 10/28/21 | 32 |
| **TRANSFORMER YARD / TRASH ENCLOSURE** | | 70 | 09/30/20 | 01/12/21 | 235 |
| **TRANSFORMER YARD / TRASH ENCLOSURE - FOUNDTATION** | | 31 | 09/30/20 | 11/12/20 | 196 |
| TRSH_FND_1000 | STAKING | 1 | 09/30/20 | 09/30/20 | 68 |
| TRSH_FND_1010 | LAYOUT/SET BATTER BOARDS | 1 | 10/01/20 | 10/01/20 | 68 |
| TRSH_FND_1020 | DRILL FOOTINGS | 1 | 10/02/20 | 10/02/20 | 68 |
| TRSH_FND_1030 | INSTALL FOOTING REBAR | 2 | 10/05/20 | 10/06/20 | 68 |
| TRSH_FND_1040 | SET ANCHOR BOLT TEMPLATES | 2 | 10/07/20 | 10/08/20 | 68 |
| TRSH_FND_1050 | PLACE CONCRETE AT POST FOOTINGS | 1 | 10/09/20 | 10/09/20 | 68 |
| TRSH_FND_1060 | CONCRETE CURE | 1 | 10/10/20 | 10/10/20 | 103 |
| TRSH_FND_1070 | STRIP TEMPLATES/CLEAN UP | 1 | 10/12/20 | 10/12/20 | 69 |
| TRSH_FND_1080 | INSTALL POSTS | 2 | 10/13/20 | 10/14/20 | 69 |
| TRSH_FND_1090 | GROUT BASE PLATES | 2 | 10/15/20 | 10/16/20 | 69 |
| TRSH_FND_1100 | PLACE CONCRETE COVER @ BOLTS | 1 | 10/19/20 | 10/19/20 | 69 |
| TRSH_FND_1110 | INSTALL UG DRAIN PIPING | 3 | 10/20/20 | 10/22/20 | 69 |
| TRSH_FND_1120 | EXCAVATE THICKENED EDGES | 1 | 10/23/20 | 10/23/20 | 69 |
| TRSH_FND_1130 | UG ROUGH ELECTRICAL | 3 | 10/26/20 | 10/28/20 | 69 |
| TRSH_FND_1140 | UG ROUGH PLUMBING | 3 | 10/29/20 | 11/02/20 | 69 |
| TRSH_FND_1150 | PLACE PRECAST TRANSFORMER PAD | 1 | 11/03/20 | 11/03/20 | 69 |
| TRSH_FND_1160 | INSTALL BOLLARDS (NOT CALLED OUT ON PLANS RFI SUBMITTED) | 1 | 11/04/20 | 11/04/20 | 69 |
| TRSH_FND_1170 | INSTALL SOG AND CURB REBAR | 2 | 11/05/20 | 11/06/20 | 69 |
| TRSH_FND_1180 | PLACE CONCRETE | 1 | 11/09/20 | 11/09/20 | 69 |
| TRSH_FND_1190 | CONCRETE CURE | 1 | 11/10/20 | 11/10/20 | 286 |
| TRSH_FND_1200 | STRIP FORMWORK, CLEAN UP | 1 | 11/12/20 | 11/12/20 | 196 |

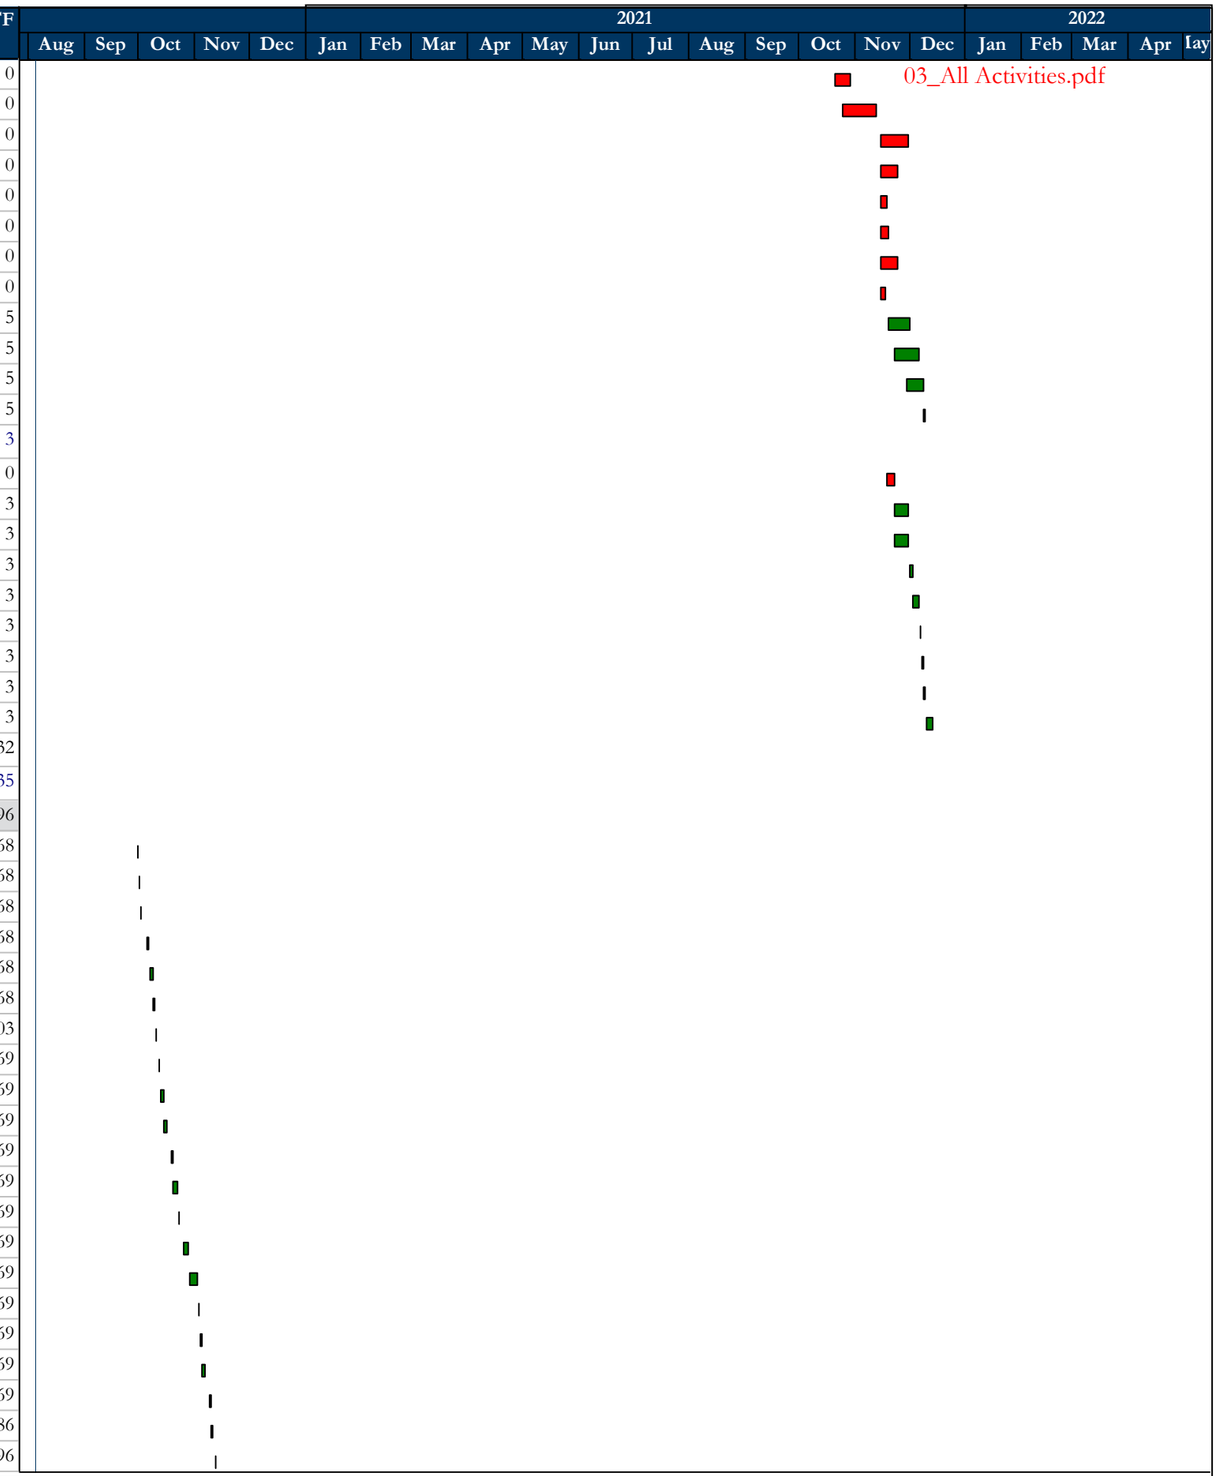


Critical ◆ Milestones
Actual Remaining Level of Effort
Remaining Actual Level of Effort

| Activity ID | Activity Name | OD | Start | Finish | TF |
|---|---|---|---|---|---|
| **TRANSFORMER YARD / TRASH ENCLOSURE - ENCLOSURE, SHELL, & FINISH** | | 39 | 11/13/20 | 01/12/21 | 235 |
| TRSH_ENC_1000 | ERECT STEEL FRAME | 4 | 11/13/20 | 11/18/20 | 196 |
| TRSH_ENC_1010 | PAINT | 3 | 11/19/20 | 11/23/20 | 196 |
| TRSH_ENC_1020 | INSTALL PAN DECK | 2 | 11/24/20 | 11/25/20 | 196 |
| TRSH_ENC_1030 | ROOF DRAINS/RWL'S | 2 | 11/30/20 | 12/01/20 | 196 |
| TRSH_ENC_1040 | ROOF DECK INSULATION | 2 | 12/02/20 | 12/03/20 | 196 |
| TRSH_ENC_1050 | INSTALL PVC ROOF | 2 | 12/04/20 | 12/07/20 | 196 |
| TRSH_ENC_1060 | INSTALL DOORS/GATES/HARDWARE | 4 | 12/08/20 | 12/11/20 | 196 |
| TRSH_ENC_1070 | UHPC PANEL MOCK UP | 2 | 12/14/20 | 12/15/20 | 196 |
| TRSH_ENC_1080 | MOCK UP REVIEW | 5 | 12/16/20 | 12/22/20 | 196 |
| TRSH_ENC_1090 | INSTALL UHPC PANELS | 5 | 12/23/20 | 12/30/20 | 196 |
| TRSH_ENC_1100 | INSTALL GSM FLASHING'S | 2 | 12/31/20 | 01/04/21 | 235 |
| TRSH_ENC_1110 | PAINT | 3 | 01/05/21 | 01/07/21 | 235 |
| TRSH_ENC_1120 | INSTALL ELECTRICAL FINISH/LIGHTING | 2 | 01/08/21 | 01/11/21 | 235 |
| TRSH_ENC_1130 | PLUMBING FINISHES | 1 | 01/12/21 | 01/12/21 | 235 |
| **SERVICE YARD** | | 241 | 11/10/20 | 10/25/21 | 35 |
| **SERVICE YARD - FOUNDATION** | | 47 | 11/10/20 | 01/20/21 | 69 |
| SY_FND_1000 | STAKING | 1 | 11/10/20 | 11/10/20 | 69 |
| SY_FND_1010 | LAYOUT/SET BATTER BOARDS | 2 | 11/12/20 | 11/13/20 | 69 |
| SY_FND_1020 | UNDERSLAB MEPT ROUGH | 10 | 11/16/20 | 12/01/20 | 69 |
| SY_FND_1030 | UG STORM DRAIN/UNDER DRAIN | 4 | 12/02/20 | 12/07/20 | 69 |
| SY_FND_1040 | DRILL FOOTINGS | 2 | 12/08/20 | 12/09/20 | 69 |
| SY_FND_1050 | INSTALL FOOTING REBAR | 2 | 12/10/20 | 12/11/20 | 69 |
| SY_FND_1060 | SET ANCHOR BOLT TEMPLATES | 2 | 12/14/20 | 12/15/20 | 69 |
| SY_FND_1070 | PLACE CONCRETE AT FOOTINGS | 1 | 12/16/20 | 12/16/20 | 69 |
| SY_FND_1080 | CONCRETE CURE | 1 | 12/17/20 | 12/17/20 | 102 |
| SY_FND_1090 | INSTALL POSTS | 2 | 12/18/20 | 12/21/20 | 69 |
| SY_FND_1100 | GROUT BASE PLATES | 1 | 12/22/20 | 12/22/20 | 69 |
| SY_FND_1110 | PLACE CONCRETE COVER @ BOLTS | 1 | 12/23/20 | 12/23/20 | 69 |
| SY_FND_1120 | EXCAVATE FOR HOUSEKEEPING PADS/BOLLARD FOOTINGS | 2 | 12/24/20 | 12/28/20 | 69 |
| SY_FND_1130 | FORMWORK FOR HOUSEKEEPING PADS/BOLLARD FOOTINGS | 3 | 12/29/20 | 12/31/20 | 69 |
| SY_FND_1140 | HOUSEKEEPING PAD/BOLLARD FOOTING REBAR | 2 | 01/04/21 | 01/05/21 | 69 |
| SY_FND_1150 | SET BOLLARD EMBEDS | 2 | 01/06/21 | 01/07/21 | 69 |
| SY_FND_1160 | PLACE CONCRETE @ PADS/BOLLARD FOOTINGS | 1 | 01/08/21 | 01/08/21 | 69 |
| SY_FND_1170 | EXCAVATE THICKENED EDGES @ SOG | 1 | 01/11/21 | 01/11/21 | 69 |
| SY_FND_1180 | FORMWORK FOR SOG | 2 | 01/12/21 | 01/13/21 | 69 |
| SY_FND_1190 | SET FLOOR SINK | 1 | 01/14/21 | 01/14/21 | 69 |
| SY_FND_1200 | PLACE UNDERSLAB ROCK | 2 | 01/15/21 | 01/18/21 | 69 |
| SY_FND_1210 | INSTALL SOG REBAR | 1 | 01/19/21 | 01/19/21 | 69 |
| SY_FND_1220 | PLACE CONCRETE SLAB ON GRADE | 1 | 01/20/21 | 01/20/21 | 69 |
| **SERVICE YARD - ENCLOSURE & FINISH** | | 194 | 01/21/21 | 10/25/21 | 35 |
| SY_ENC_1000 | FABRICATE/INSTALL FRAMING | 4 | 01/21/21 | 01/26/21 | 193 |
| SY_ENC_1010 | ROUGH ELECTRICAL IN WALL | 1 | 01/27/21 | 01/27/21 | 193 |
| SY_ENC_1020 | ROUGH LV IN WALL | 1 | 01/28/21 | 01/28/21 | 193 |
| SY_ENC_1030 | INSTALL GATES/HARDWARE | 4 | 01/29/21 | 02/03/21 | 193 |
| SY_ENC_1040 | INSTALL DOORS HARDWARE | 2 | 02/04/21 | 02/05/21 | 193 |

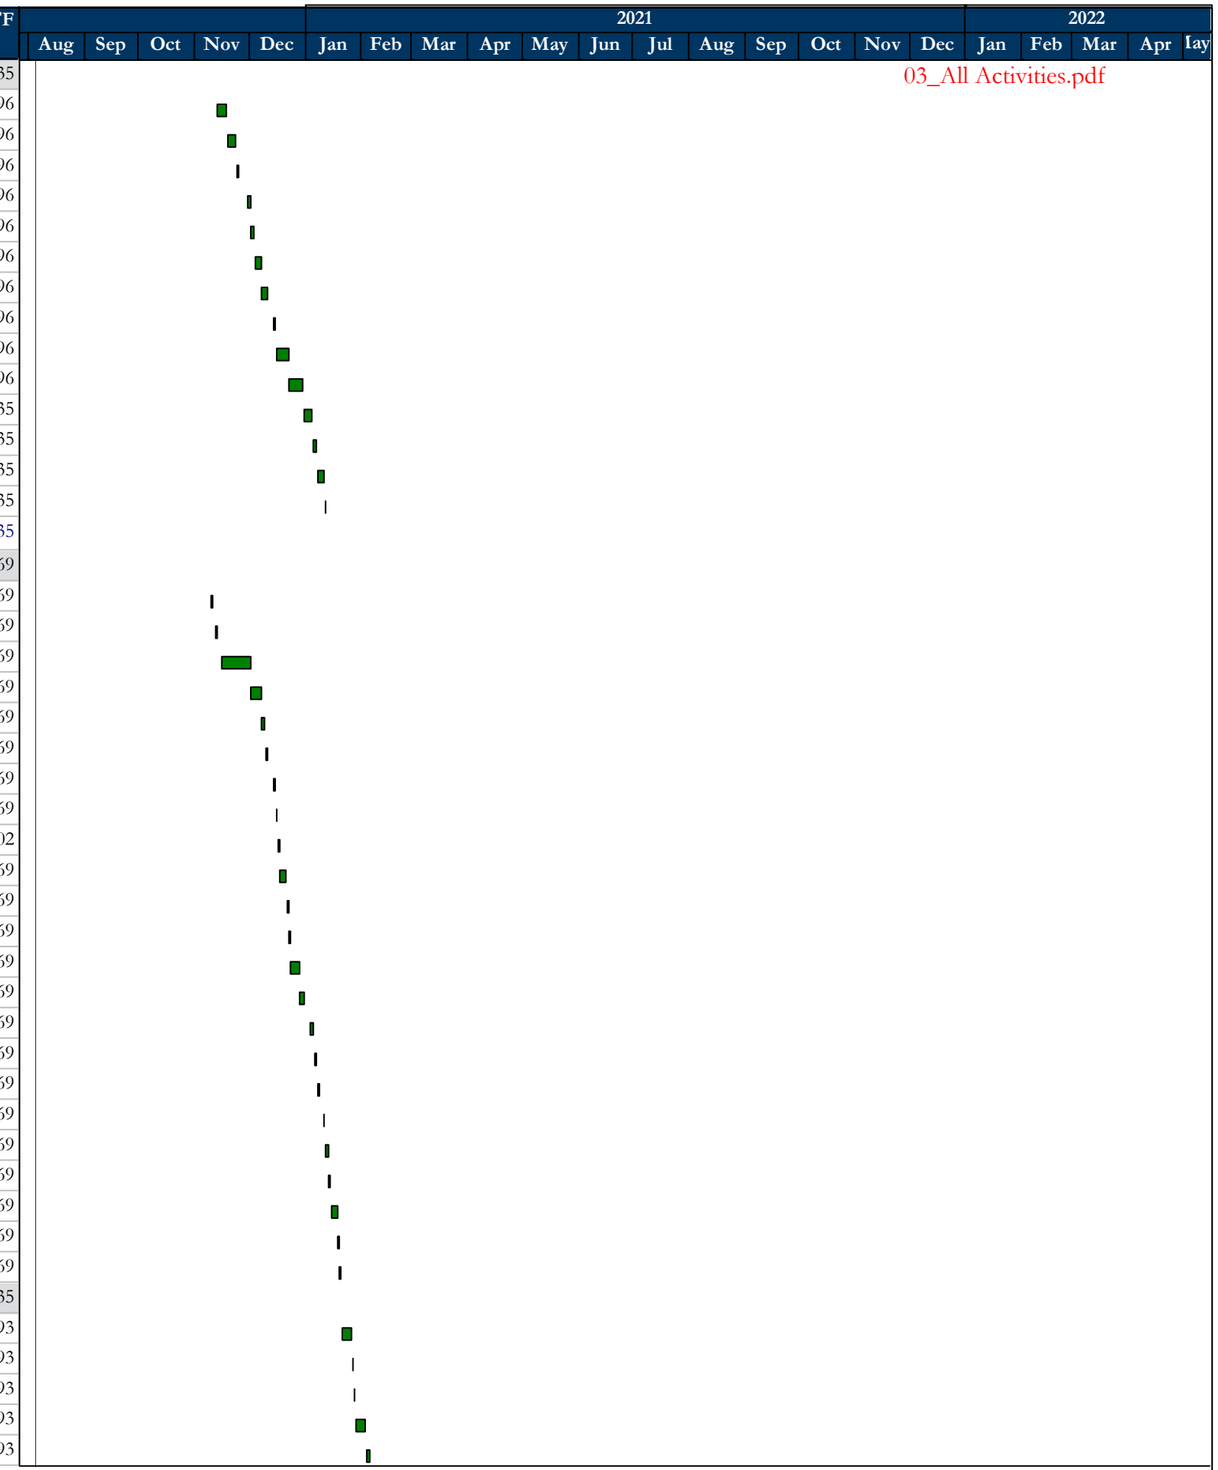


Critical ◆ Milestones
Actual Remaining Level of Effort
Remaining Actual Level of Effort

| Activity ID | Activity Name | OD | Start | Finish | TF |
|---|---|---|---|---|---|
| SY_ENC_1050 | INSTALL UHPC PANELS | 7 | 09/22/21 | 09/30/21 | 35 |
| SY_ENC_1060 | INSTALL ELECTRICAL TRIM | 2 | 10/01/21 | 10/04/21 | 35 |
| SY_ENC_1070 | INSTALL LV TRIM/CAMERAS | 2 | 10/05/21 | 10/06/21 | 35 |
| SY_ENC_1080 | SET BACKFLOW | 1 | 10/07/21 | 10/07/21 | 35 |
| SY_ENC_1090 | INSTALL PLUMBING FINISHES | 1 | 10/08/21 | 10/08/21 | 35 |
| SY_ENC_1100 | SET CONDENSER UNITS | 1 | 10/11/21 | 10/11/21 | 35 |
| SY_ENC_1110 | SET HEAT PUMPS | 1 | 10/12/21 | 10/12/21 | 35 |
| SY_ENC_1120 | SET PUMPS 1&2 | 1 | 10/13/21 | 10/13/21 | 35 |
| SY_ENC_1130 | MAKE UP ELECTRICAL | 1 | 10/14/21 | 10/14/21 | 35 |
| SY_ENC_1140 | CONTROL WIRING | 1 | 10/15/21 | 10/15/21 | 35 |
| SY_ENC_1150 | PLUMB CONDENSATES | 1 | 10/18/21 | 10/18/21 | 35 |
| SY_ENC_1160 | START UP/COMMISSIONING | 5 | 10/19/21 | 10/25/21 | 35 |
| **OUTDOOR PATIO** | | 28 | 01/21/21 | 03/02/21 | 201 |
| OP_1000 | STAKING | 1 | 01/21/21 | 01/21/21 | 69 |
| OP_1010 | LAYOUT/SET BATTER BOARDS | 2 | 01/22/21 | 01/25/21 | 69 |
| OP_1020 | DRILL POST FOOTINGS | 1 | 01/26/21 | 01/26/21 | 69 |
| OP_1030 | REBAR FOR POSTS | 2 | 01/27/21 | 01/28/21 | 69 |
| OP_1040 | SET ANCHOR BOLT TEMPLATES | 2 | 01/29/21 | 02/01/21 | 69 |
| OP_1050 | PLACE CONCRETE | 1 | 02/02/21 | 02/02/21 | 69 |
| OP_1060 | CONCRETE CURE | 1 | 02/03/21 | 02/03/21 | 288 |
| OP_1070 | PLACE CONCRETE COVER @ BOLTS | 1 | 02/04/21 | 02/04/21 | 201 |
| OP_1080 | EXCAVATE THICKENED EDGES | 1 | 02/05/21 | 02/05/21 | 201 |
| OP_1090 | EDGE FORM SLAB | 2 | 02/08/21 | 02/09/21 | 201 |
| OP_1100 | UNDERSLAB ROCK | 2 | 02/10/21 | 02/11/21 | 201 |
| OP_1110 | SLAB REINFORCEMENT | 1 | 02/12/21 | 02/12/21 | 201 |
| OP_1120 | PLACE CONCRETE | 1 | 02/16/21 | 02/16/21 | 201 |
| OP_1130 | FRAME FENCE ELEMENTS | 3 | 02/17/21 | 02/19/21 | 201 |
| OP_1140 | INSTALL FENCE PANELS | 3 | 02/22/21 | 02/24/21 | 201 |
| OP_1150 | INSTALL GATES/HARDWARE | 3 | 02/25/21 | 03/01/21 | 201 |
| OP_1160 | INSTALL EXIT SIGNAGE | 1 | 03/02/21 | 03/02/21 | 201 |
| **ACTIVITY YARD** | | 47 | 02/03/21 | 04/09/21 | 173 |
| AY_1000 | COORDINATE SCULPTURAL LOG FOOTINGS | 5 | 02/03/21 | 02/09/21 | 69 |
| AY_1010 | EXCAVATE PLANTER WALLS AND CURBS | 2 | 02/10/21 | 02/11/21 | 69 |
| AY_1020 | CURB AND RAMP FORMWORK | 2 | 02/12/21 | 02/16/21 | 69 |
| AY_1030 | REBAR FOR CURB/RAMP/PLANTER | 2 | 02/17/21 | 02/18/21 | 69 |
| AY_1040 | SET EMBEDS FOR BENCHES | 1 | 02/19/21 | 02/19/21 | 69 |
| AY_1050 | DOUBLE UP FORMWORK | 3 | 02/22/21 | 02/24/21 | 69 |
| AY_1060 | INSTALL PLANTER DRAIN | 1 | 02/25/21 | 02/25/21 | 69 |
| AY_1070 | PLACE CONCRETE AT PLANTER/CURBS/RAMP | 1 | 02/26/21 | 02/26/21 | 69 |
| AY_1080 | CONCRETE CURE | 3 | 02/27/21 | 03/01/21 | 100 |
| AY_1090 | STRIP FORMWORK, CLEAN UP | 1 | 03/02/21 | 03/02/21 | 71 |
| AY_1100 | WATERPROOFING | 2 | 03/03/21 | 03/04/21 | 71 |
| AY_1110 | FINISH GRADE/ROCK | 3 | 03/05/21 | 03/09/21 | 71 |
| AY_1120 | LAYOUT FENCE POSTS | 1 | 03/10/21 | 03/10/21 | 71 |
| AY_1130 | DRILL FENCE POST FOOTINGS | 1 | 03/11/21 | 03/11/21 | 71 |
| AY_1140 | REBAR FOR POST FOOTINGS | 1 | 03/12/21 | 03/12/21 | 71 |

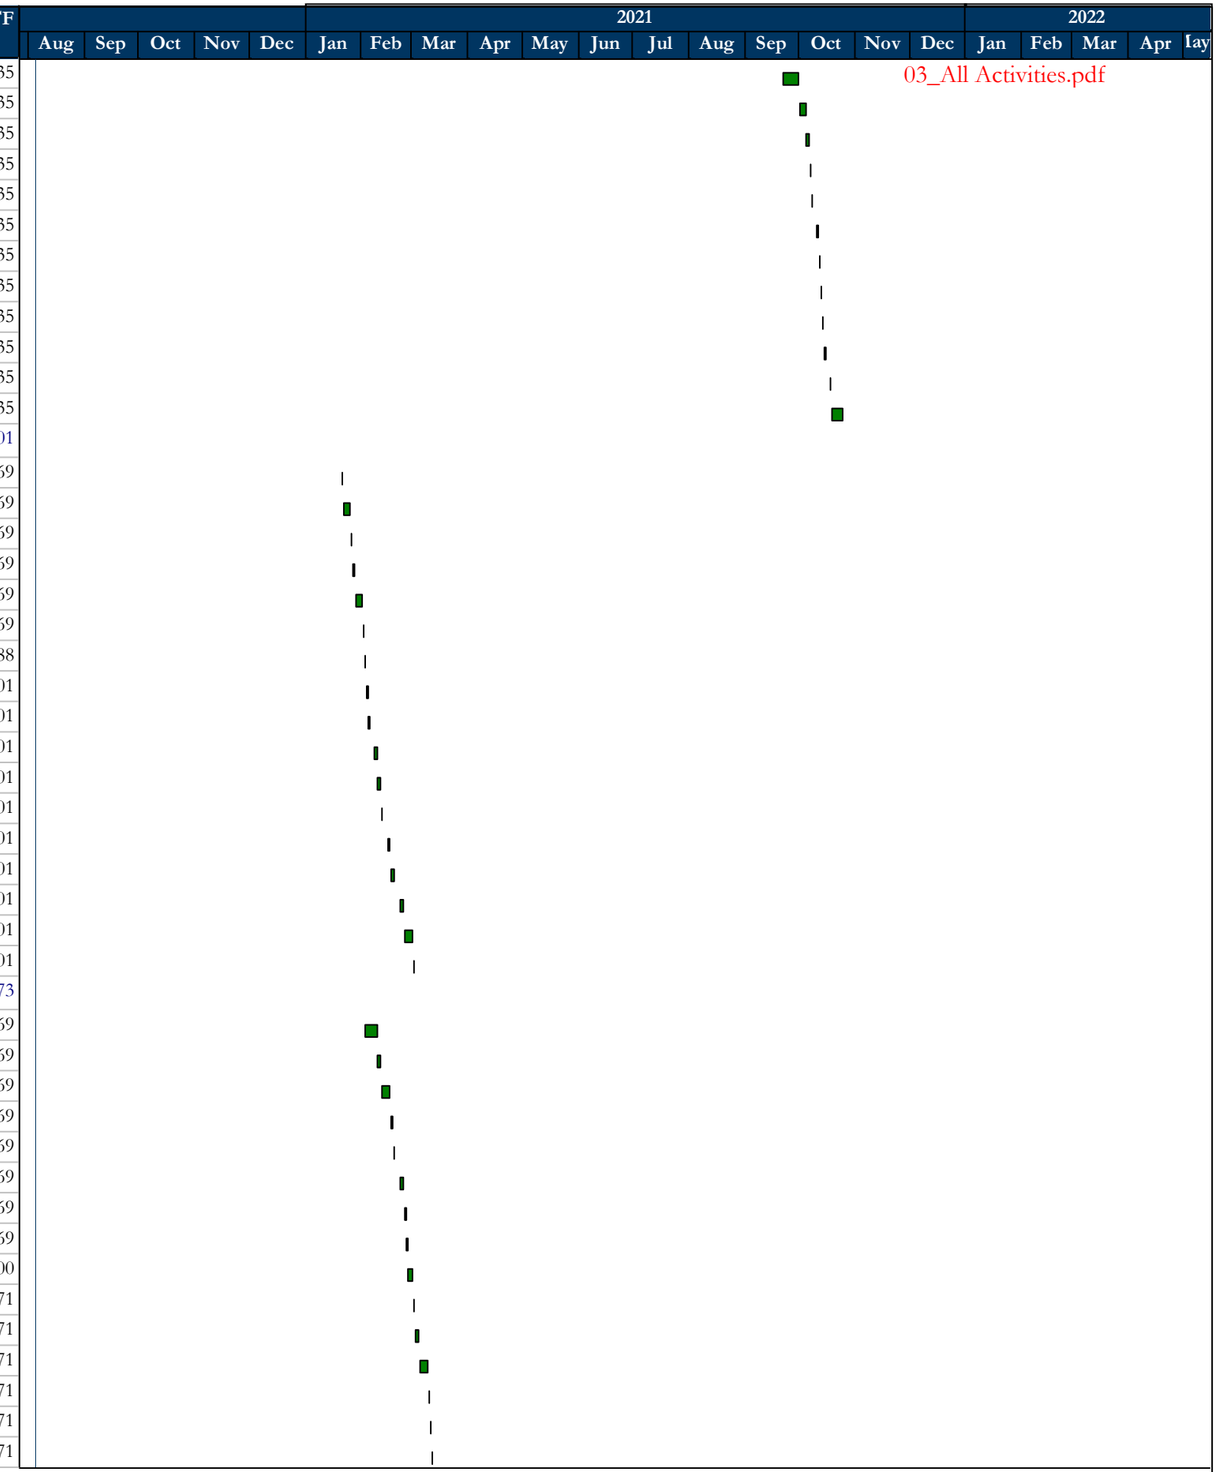


Critical ◆ Milestones
Actual Remaining Level of Effort
Remaining Actual Level of Effort

| Activity ID | Activity Name | OD | Start | Finish | TF |
|---|---|---|---|---|---|
| AY_1150 | SET ANCHOR BOLT TEMPLATES | 2 | 03/15/21 | 03/16/21 | 71 |
| AY_1160 | PLACE CONCRETE AT POST FOOTINGS | 1 | 03/17/21 | 03/17/21 | 71 |
| AY_1170 | SLAB ON GRADE FORMWORK/EXPANSION | 2 | 03/18/21 | 03/19/21 | 71 |
| AY_1180 | REBAR FOR SLAB ON GRADE | 1 | 03/22/21 | 03/22/21 | 71 |
| AY_1190 | PLACE CONCRETE | 1 | 03/23/21 | 03/23/21 | 173 |
| AY_1200 | INSTALL DECORATIVE FENCE | 2 | 03/24/21 | 03/25/21 | 173 |
| AY_1210 | INSTALL GATES/HARDWARE | 2 | 03/26/21 | 03/29/21 | 173 |
| AY_1220 | INSTALL FLAGSTONE HEADER/GROUT IN PLACE | 1 | 03/30/21 | 03/30/21 | 173 |
| AY_1230 | PLACE SAND BEDDING | 1 | 03/31/21 | 03/31/21 | 173 |
| AY_1240 | INSTALL FLAGSTONE PAVING | 2 | 04/01/21 | 04/02/21 | 173 |
| AY_1250 | INSTALL OFCI SCULPTURAL LOGS | 3 | 04/05/21 | 04/07/21 | 173 |
| AY_1260 | PLACE ENGINEERED WOOD FIBER MATERIAL | 2 | 04/08/21 | 04/09/21 | 173 |
| **SITE HARDSCAPING** | | 126 | 04/19/21 | 10/14/21 | 33 |
| HARD_1000 | STAKING | 1 | 04/19/21 | 04/19/21 | 104 |
| HARD_1010 | INSTALL IRRIGATION SLEEVES | 5 | 04/20/21 | 04/26/21 | 104 |
| HARD_1020 | UG ELECTRICAL/SITE LIGHTING/EV/SIGN | 15 | 04/27/21 | 05/17/21 | 104 |
| HARD_1030 | DRILL LIGHT POLES | 4 | 05/18/21 | 05/21/21 | 104 |
| HARD_1040 | REBAR/FORM/POUR LIGHT POLE BASES | 10 | 05/24/21 | 06/07/21 | 104 |
| HARD_1050 | STRIP POLE BASE FORMWORK, CLEAN UP | 2 | 06/08/21 | 06/09/21 | 104 |
| HARD_1060 | FINISH GRADE/THICKENED EDGES @ WALKS | 4 | 09/22/21 | 09/27/21 | 32 |
| HARD_1070 | FORMWORK @ WALKS | 6 | 09/28/21 | 10/05/21 | 32 |
| HARD_1080 | REBAR | 3 | 10/06/21 | 10/08/21 | 32 |
| HARD_1090 | PLACE CONCRETE @ WALKS | 3 | 10/11/21 | 10/13/21 | 32 |
| HARD_1100 | INSTALL SITE LIGHTING | 1 | 10/14/21 | 10/14/21 | 33 |
| **PARKING LOT** | | 17 | 03/23/21 | 04/14/21 | 104 |
| PLOT_1000 | EXCAVATE CURB/GUTTER/THICKENED EDGES | 3 | 03/23/21 | 03/25/21 | 71 |
| PLOT_1010 | FORMWORK CURB AND GUTTER | 8 | 03/26/21 | 04/06/21 | 104 |
| PLOT_1020 | REBAR | 2 | 04/07/21 | 04/08/21 | 104 |
| PLOT_1030 | PLACE AND FINISH CURB AND GUTTER | 2 | 04/09/21 | 04/12/21 | 104 |
| PLOT_1040 | STRIP FORMWORK, CLEAN UP | 2 | 04/13/21 | 04/14/21 | 104 |
| **SIDEWALKS @ PARKING LOT** | | 16 | 04/15/21 | 05/06/21 | 144 |
| SW_1000 | FINISH GRADE/ROCK | 2 | 04/15/21 | 04/16/21 | 104 |
| SW_1010 | FORMWORK | 6 | 04/19/21 | 04/26/21 | 144 |
| SW_1020 | REBAR | 3 | 04/27/21 | 04/29/21 | 144 |
| SW_1030 | PLACE AND FINISH | 3 | 04/30/21 | 05/04/21 | 144 |
| SW_1040 | STRIP FORMWORK, CLEAN UP | 2 | 05/05/21 | 05/06/21 | 144 |
| **PLAZA CONCRETE** | | 16 | 03/26/21 | 04/16/21 | 83 |
| PC_1000 | FINISH GRADING | 1 | 03/26/21 | 03/26/21 | 71 |
| PC_1010 | EXCAVATE SEAT BOLLARD FOOTINGS/TREE WELLS/BIKE RACKS | 2 | 03/29/21 | 03/30/21 | 71 |
| PC_1020 | REBAR FOR SEAT BOLLARDS/BIKE RACK FOOTINGS | 2 | 03/31/21 | 04/01/21 | 71 |
| PC_1030 | FORMWORK FOR SEAT BOLLARDS | 1 | 04/02/21 | 04/02/21 | 71 |
| PC_1040 | PLACE BOLLARD/BIKE RACK FOOTINGS | 1 | 04/05/21 | 04/05/21 | 71 |
| PC_1050 | FORM PERIMETER AND TREE WELLS | 2 | 04/06/21 | 04/07/21 | 71 |
| PC_1060 | REBAR | 2 | 04/08/21 | 04/09/21 | 71 |
| PC_1070 | SET SEAT BOLLARDS | 1 | 04/12/21 | 04/12/21 | 71 |
| PC_1080 | PLACE AND FINISH | 1 | 04/13/21 | 04/13/21 | 71 |

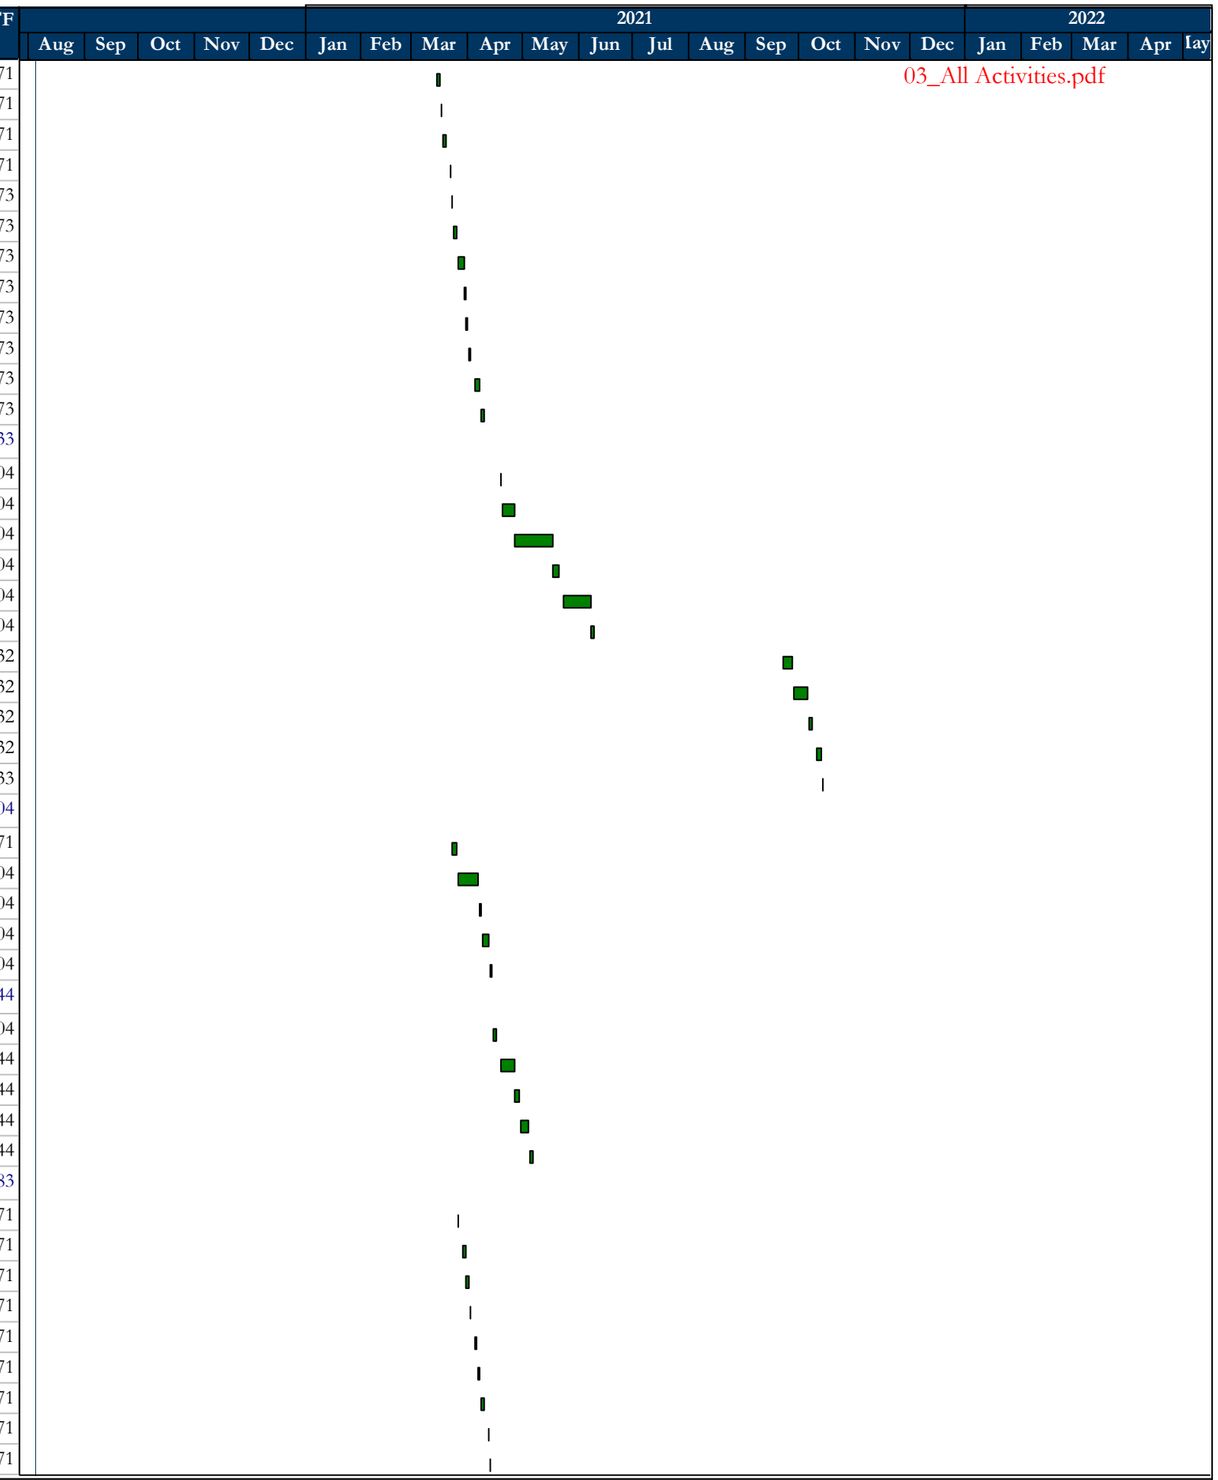


Critical ◆ Milestones
Actual Remaining Level of Effort
Remaining Actual Level of Effort

| Activity ID | Activity Name | OD | Start | Finish | TF |
|---|---|---|---|---|---|
| PC_1090 | SAW CUT CONTROL JOINTS | 1 | 04/14/21 | 04/14/21 | 83 |
| PC_1100 | STRIP FORMWORK, CLEAN UP | 2 | 04/15/21 | 04/16/21 | 83 |
| **AC PAVING** | | 10 | 05/07/21 | 05/20/21 | 144 |
| AC_1000 | FINISH GRADING/COMPACTION | 3 | 05/07/21 | 05/11/21 | 144 |
| AC_1010 | AC PAVING | 1 | 05/12/21 | 05/12/21 | 144 |
| AC_1020 | STRIPING | 3 | 05/13/21 | 05/17/21 | 144 |
| AC_1030 | SIGNAGE/WHEELS STOPS | 3 | 05/18/21 | 05/20/21 | 144 |
| **MONUMENT SIGN** | | 15 | 04/14/21 | 05/04/21 | 71 |
| MSIGN_1000 | EXCAVATE FOOTINGS FOR SIGN AND LIGHTING | 1 | 04/14/21 | 04/14/21 | 71 |
| MSIGN_1010 | FOOTING REBAR | 1 | 04/15/21 | 04/15/21 | 71 |
| MSIGN_1020 | SET EMBEDS | 1 | 04/16/21 | 04/16/21 | 71 |
| MSIGN_1030 | UG ELECTRICAL | 2 | 04/19/21 | 04/20/21 | 71 |
| MSIGN_1040 | PLACE CONCRETE @ FOOTINGS | 1 | 04/21/21 | 04/21/21 | 71 |
| MSIGN_1050 | BACKFILL 80% | 1 | 04/22/21 | 04/22/21 | 71 |
| MSIGN_1060 | FABRICATE/INSTALL STEEL FRAME | 3 | 04/23/21 | 04/27/21 | 71 |
| MSIGN_1070 | INSTALL GFRC PANELS | 2 | 04/28/21 | 04/29/21 | 71 |
| MSIGN_1080 | INSTALL SITE LIGHTING | 2 | 04/30/21 | 05/03/21 | 71 |
| MSIGN_1090 | BACKFILL/FINISH GRADE | 1 | 05/04/21 | 05/04/21 | 71 |
| **LANDSCAPING** | | 85 | 05/05/21 | 09/02/21 | 71 |
| LND_1000 | INSTALL IRRIGATION MAINS/CONTROL WIRING/VALVES | 10 | 05/05/21 | 05/18/21 | 71 |
| LND_1010 | INSTALL IRRIGATION BACKFLOW PREVENTOR | 2 | 05/19/21 | 05/20/21 | 71 |
| LND_1020 | INSTALL LANDSCAPE HEADERS | 5 | 05/21/21 | 05/27/21 | 71 |
| LND_1030 | INSTALL LATERALS/HEADS/ COVERAGE TEST- EAST | 5 | 05/28/21 | 06/04/21 | 71 |
| LND_1040 | INSTALL LATERALS/HEADS/ COVERAGE TEST- WEST | 5 | 06/07/21 | 06/11/21 | 71 |
| LND_1050 | INSTALL LATERALS/HEADS/COVERAGE TEST-SOUTH | 5 | 06/14/21 | 06/18/21 | 71 |
| LND_1060 | INSTALL LATERALS/HEADS/COVERAGE TEST-PARKING LOT | 5 | 06/21/21 | 06/25/21 | 71 |
| LND_1070 | IMPORT TOPSOIL AND FINE GRADING-EAST | 4 | 06/28/21 | 07/01/21 | 71 |
| LND_1080 | IMPORT TOPSOIL AND FINE GRADING-WEST | 4 | 07/02/21 | 07/08/21 | 71 |
| LND_1090 | IMPORT TOPSOIL AND FINE GRADING-PARKING LOT | 4 | 07/09/21 | 07/14/21 | 71 |
| LND_1100 | IMPORT TOPSOIL AND FINE GRADING-SOUTH | 4 | 07/15/21 | 07/20/21 | 71 |
| LND_1110 | PLANTING-EAST | 10 | 07/21/21 | 08/03/21 | 71 |
| LND_1120 | PLANTING-WEST | 5 | 08/04/21 | 08/10/21 | 71 |
| LND_1130 | PLANTING PARKING LOT | 5 | 08/11/21 | 08/17/21 | 71 |
| LND_1140 | PLANTING-SOUTH | 8 | 08/18/21 | 08/27/21 | 71 |
| LND_1150 | MULCH-PLANTERS AND TREES | 4 | 08/30/21 | 09/02/21 | 71 |
| **REINFORCED AGGREGATE MULCH** | | 11 | 10/14/21 | 10/28/21 | 32 |
| RAM_1000 | INSTALL GEOTEXTILE | 2 | 10/14/21 | 10/15/21 | 32 |
| RAM_1010 | AGGREGATE INFILL AND COMPACTION | 2 | 10/18/21 | 10/19/21 | 32 |
| RAM_1020 | INSTALL GRAVEL PAVE SYSTEM | 4 | 10/20/21 | 10/25/21 | 32 |
| RAM_1030 | INFILL GEOWEB WITH AGGREGATE MULCH | 2 | 10/26/21 | 10/27/21 | 32 |
| RAM_1040 | CLEAN AND FINISH | 1 | 10/28/21 | 10/28/21 | 32 |

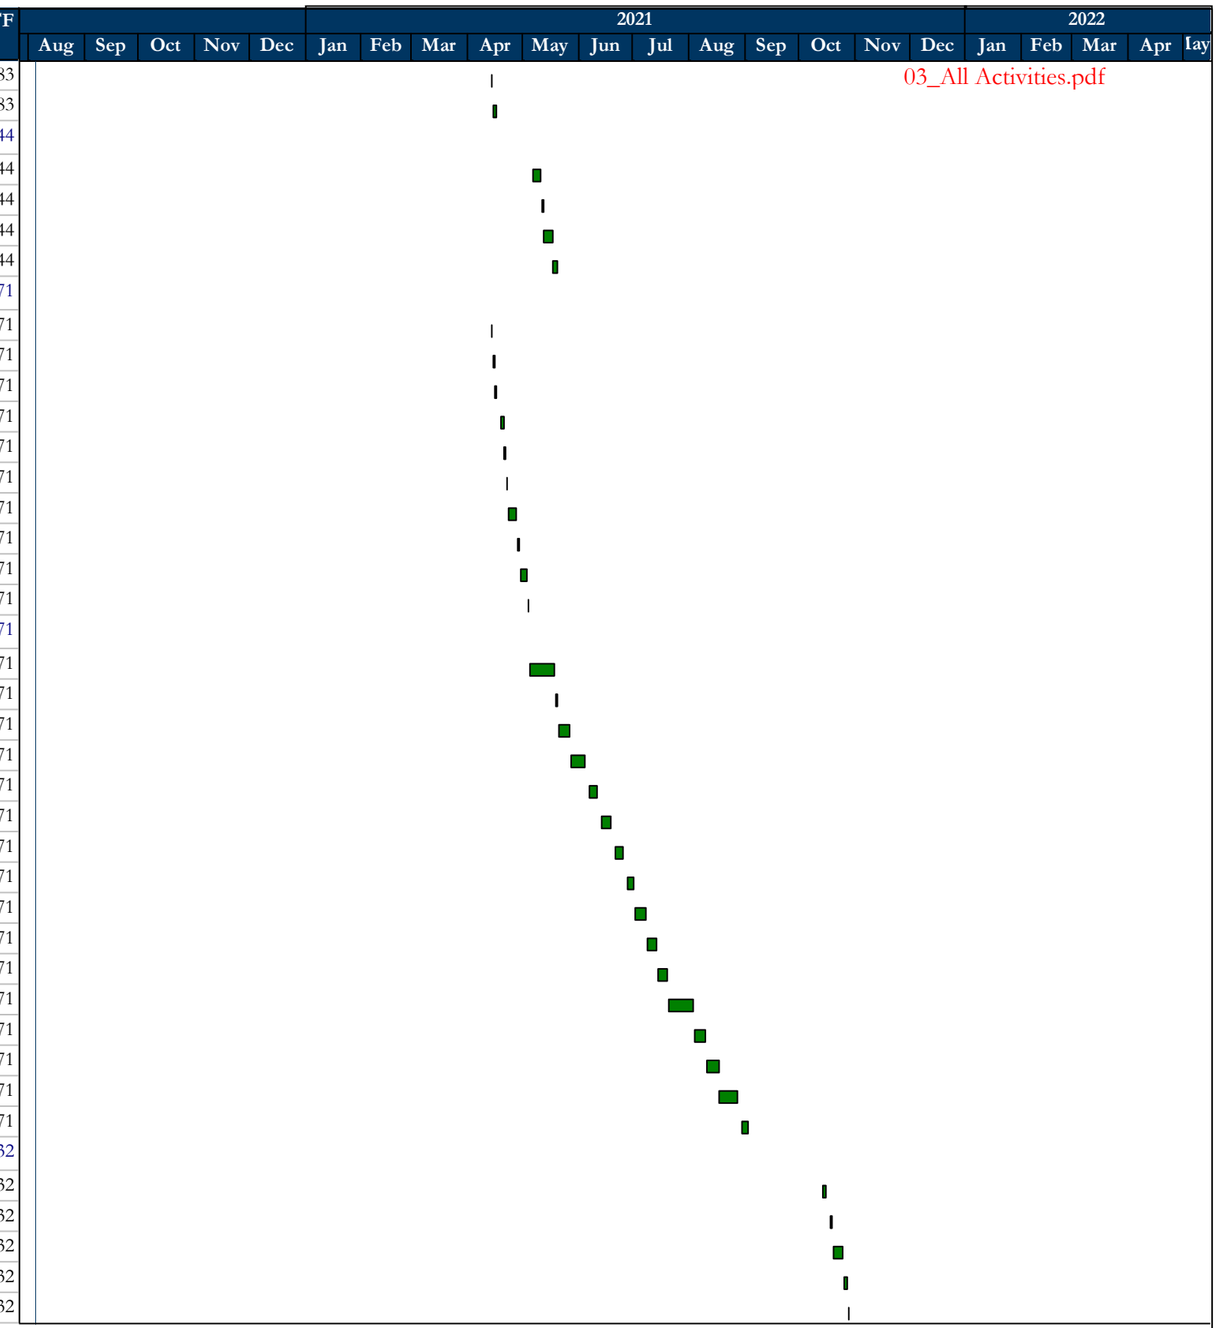


Critical ◆ ◆ Milestones
Actual — Remaining Level of Effort
Remaining — Actual Level of Effort